


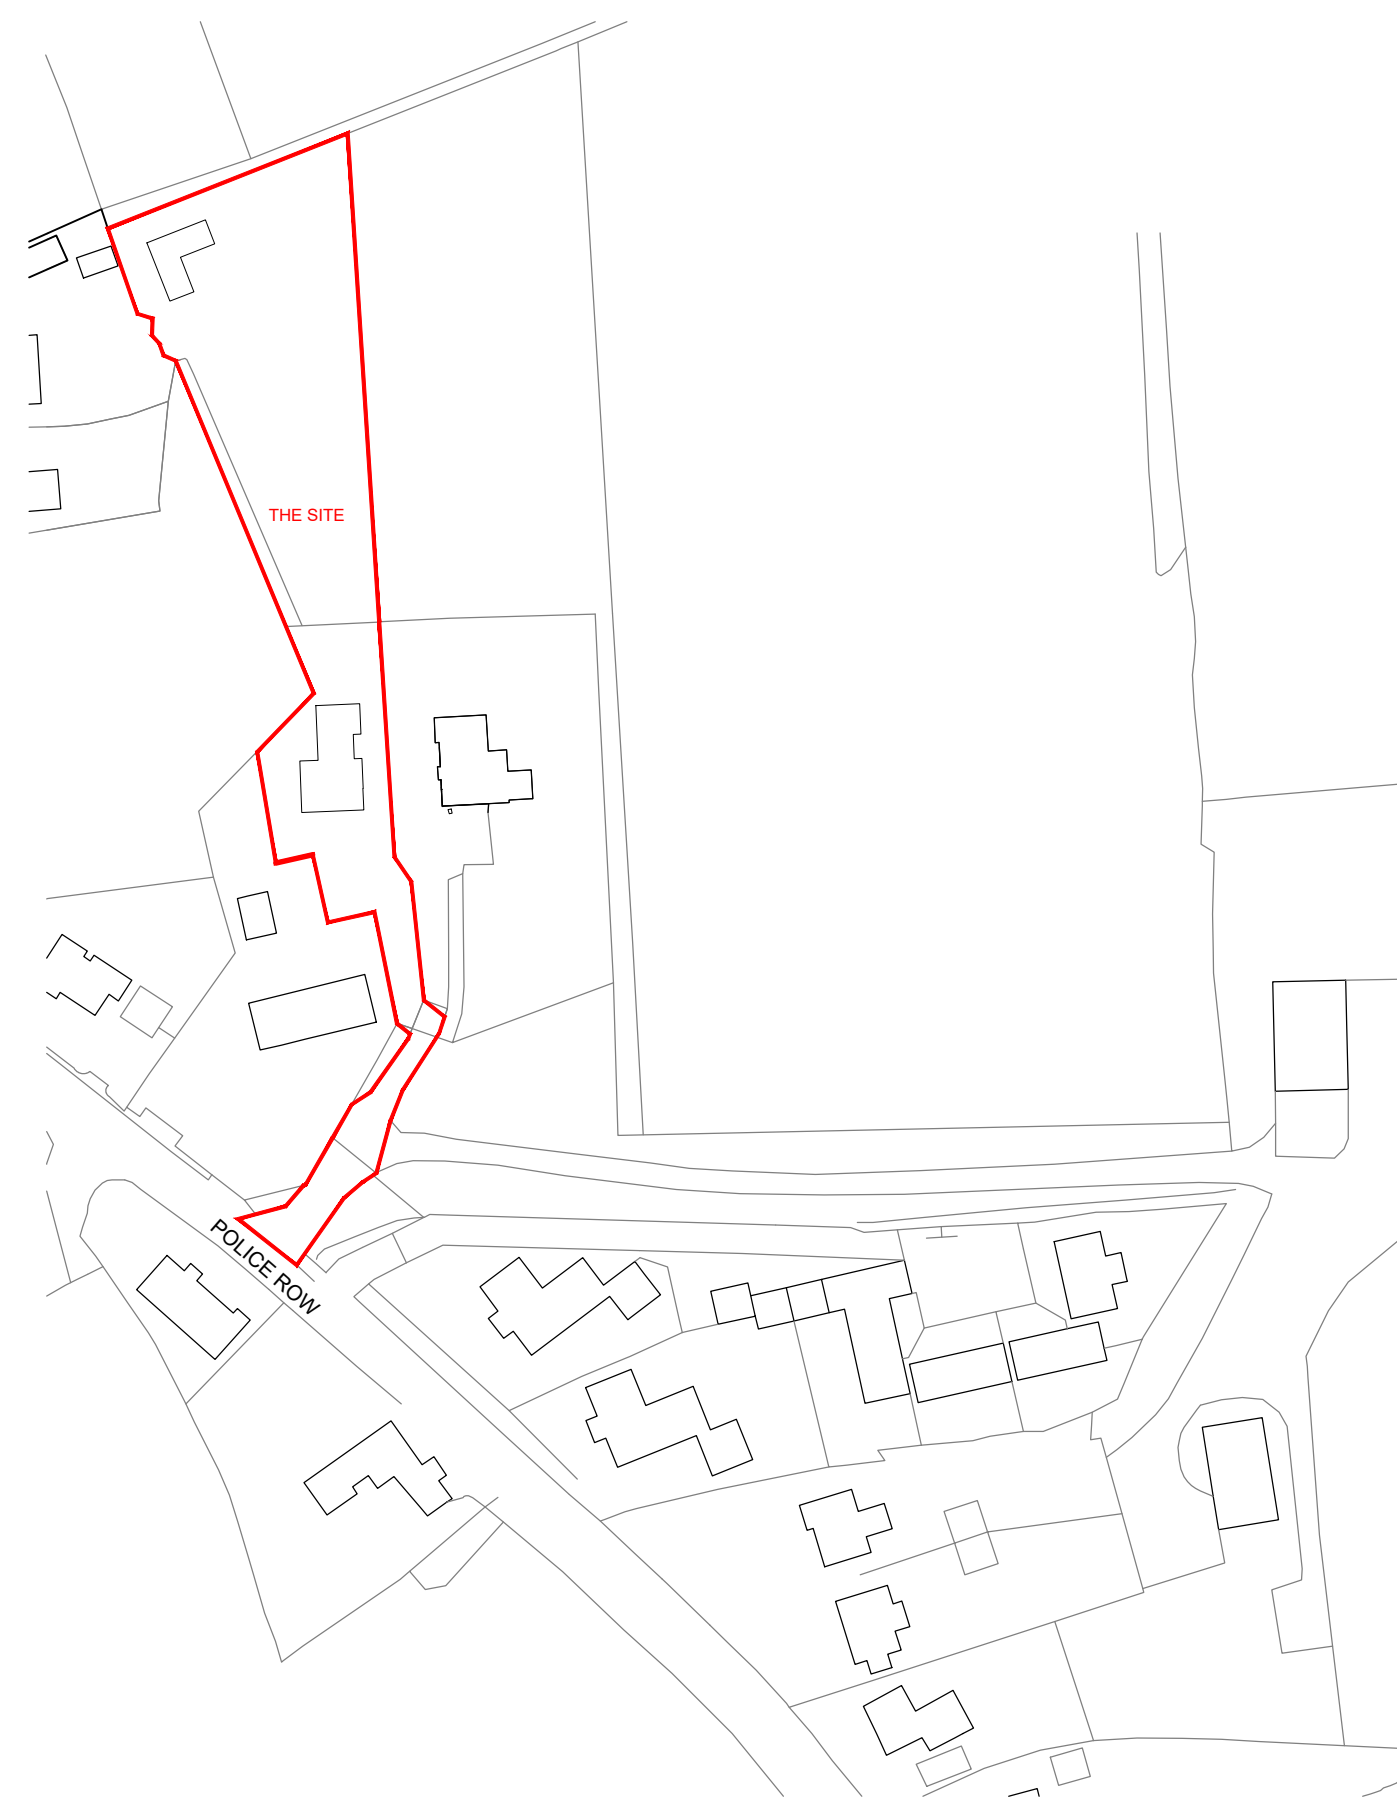
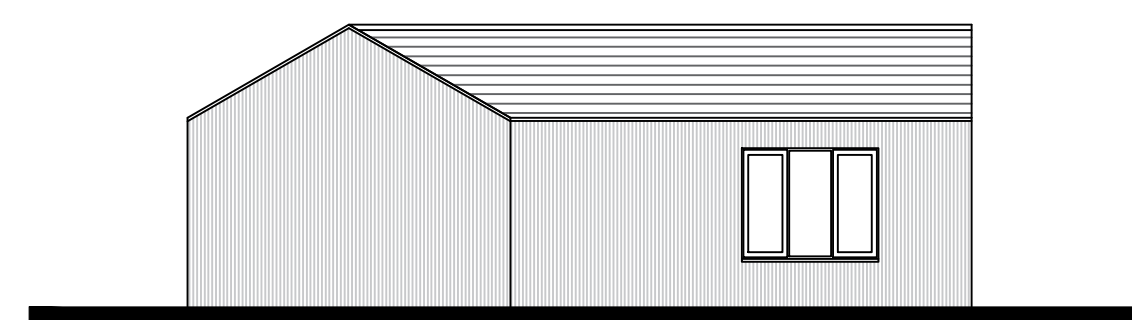


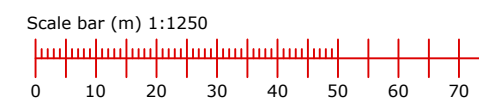



Location Plan
Scale 1:1250

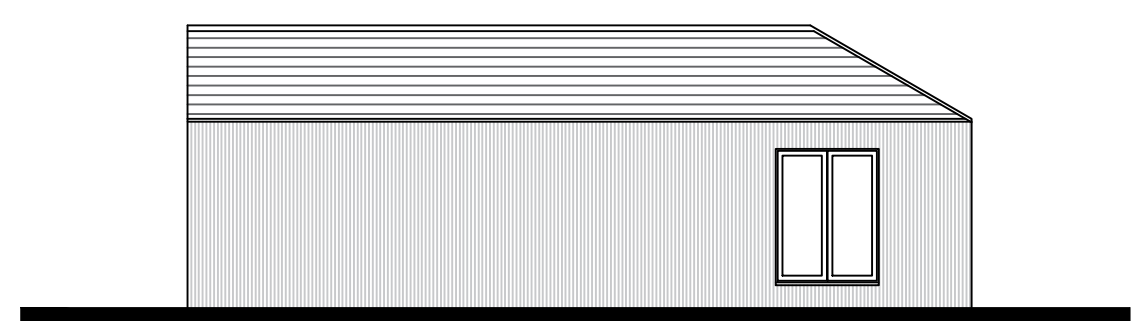



Outbuilding Elevation A
Scale 1:100

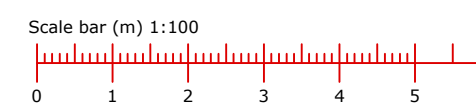



Outbuilding Elevation C
Scale 1:100

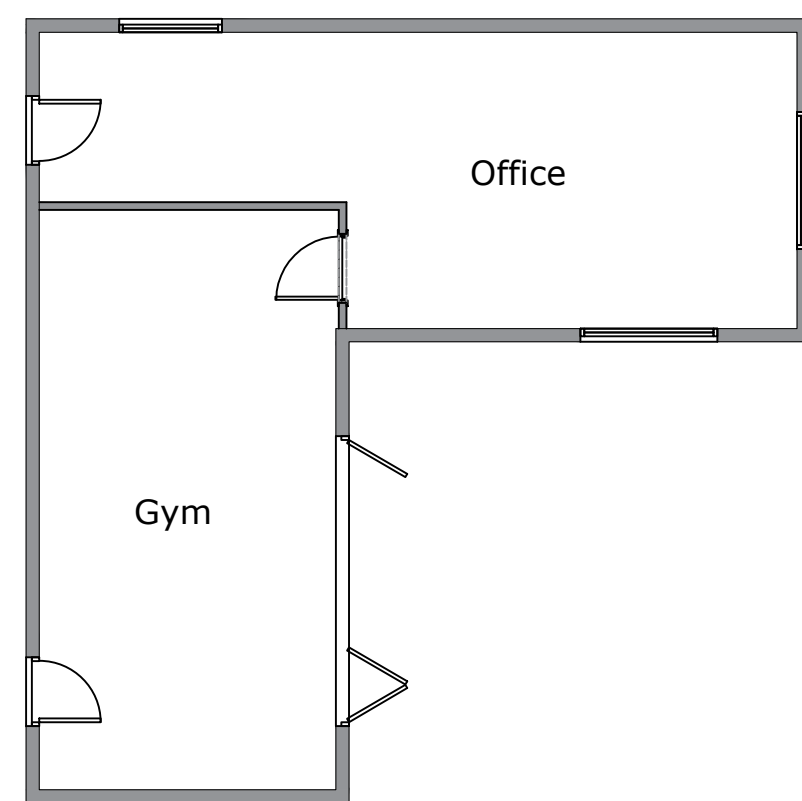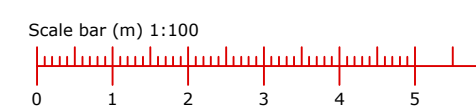



Outbuilding Layout Plan
Scale 1:100

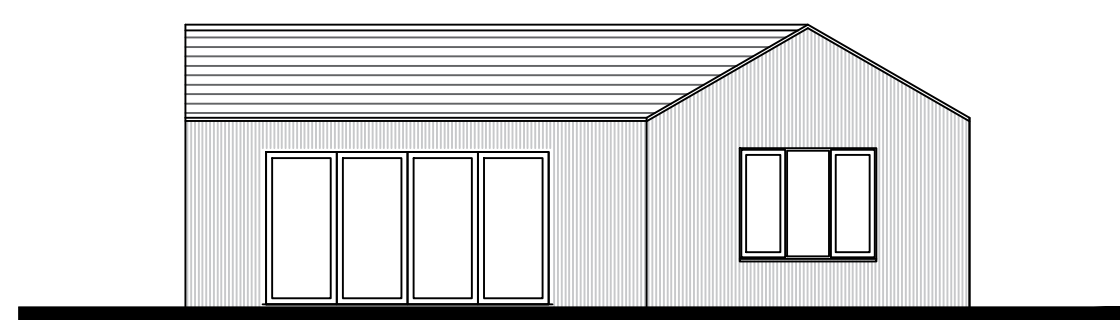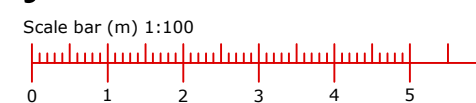

Outbuilding Elevation B
Scale 1:100

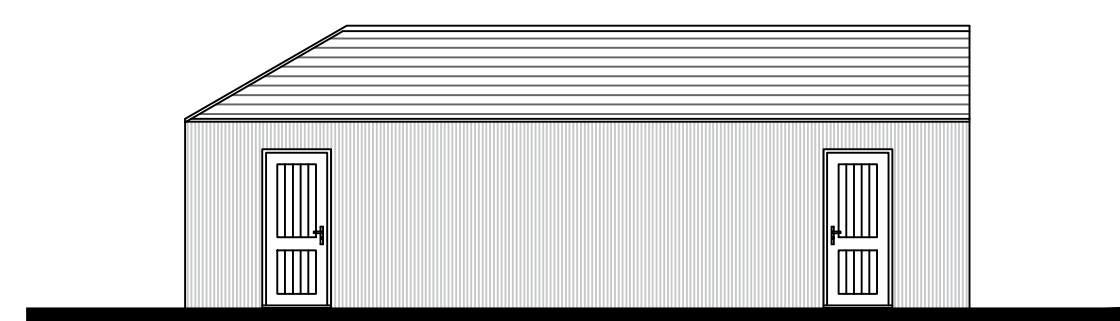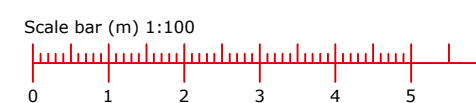


Outbuilding Elevation D
Scale 1:100



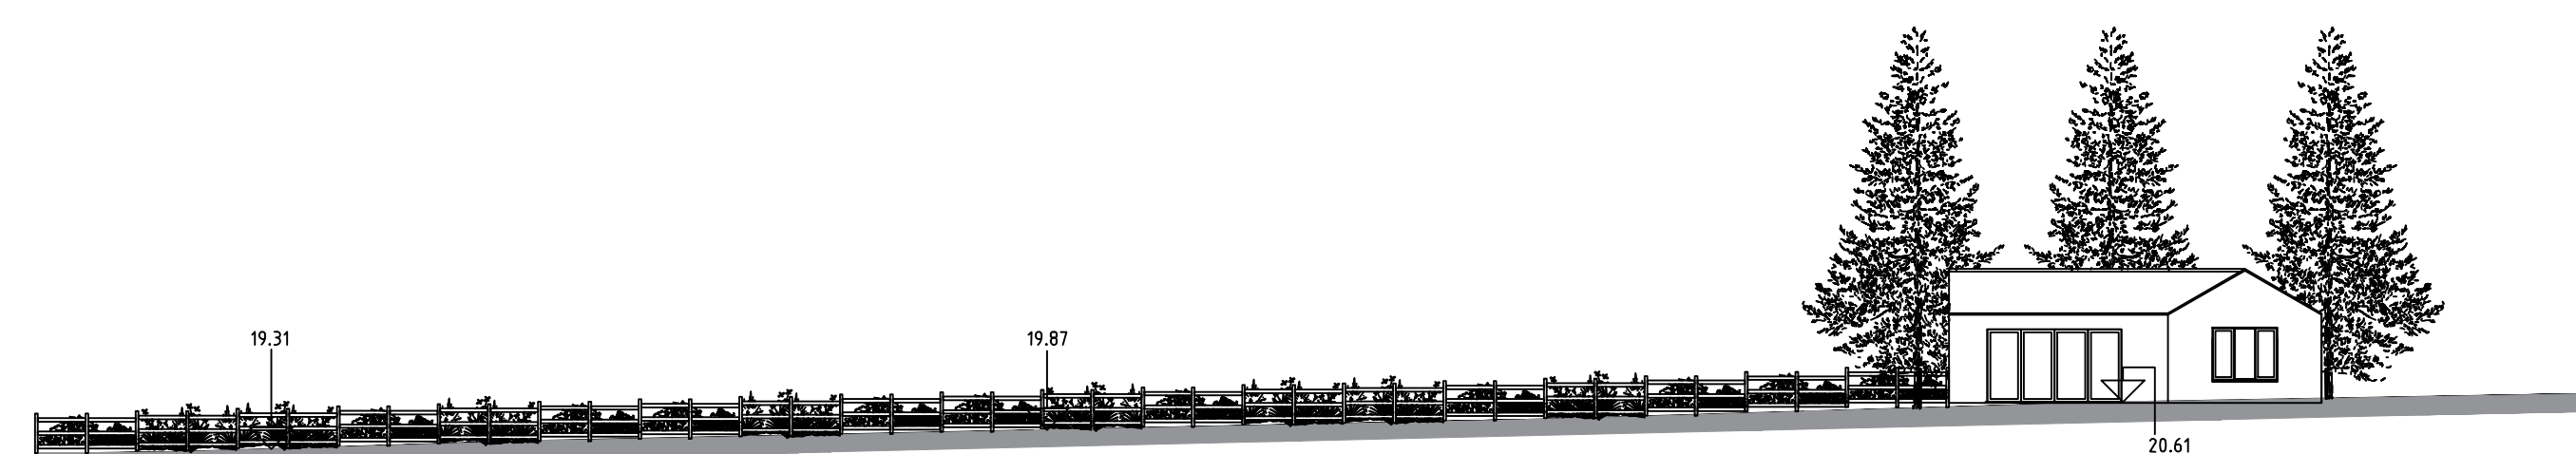
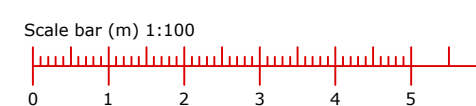


NB. Existing Levels Generally To Be Retained

Site Section X.X.
Scale 1:200

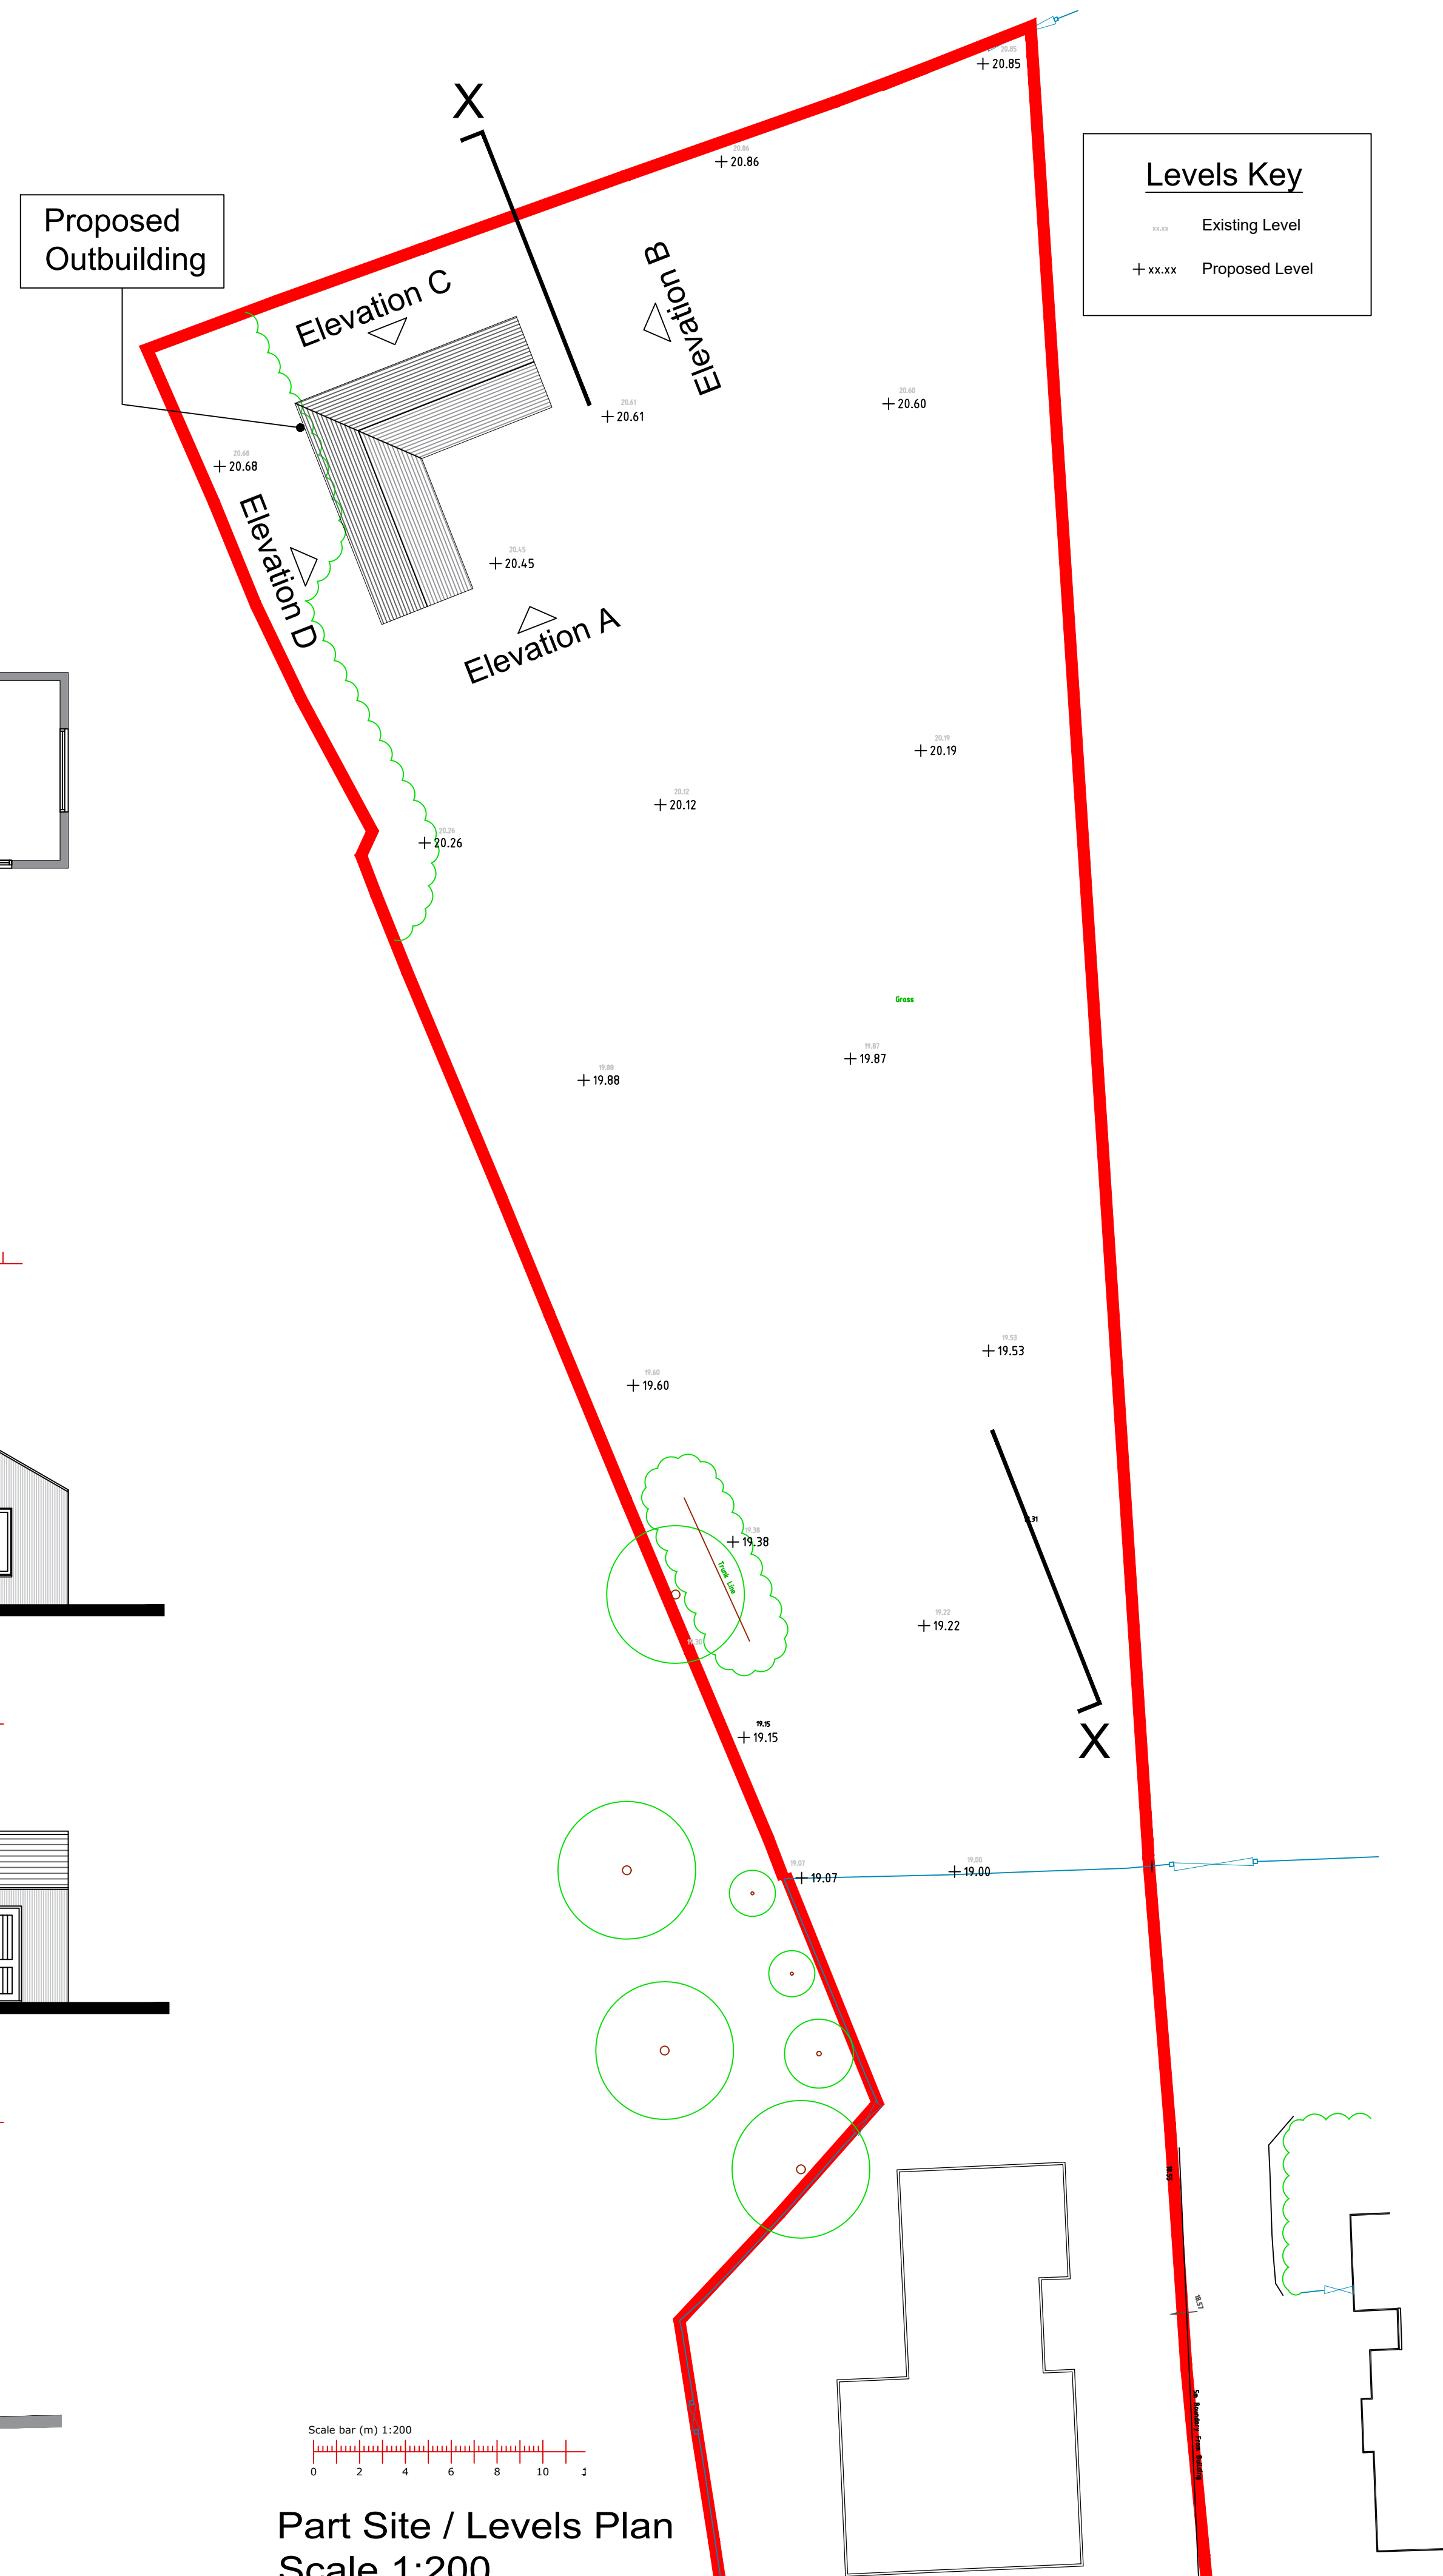

Levels Key	
	Existing Level
	Proposed Level

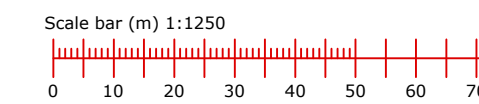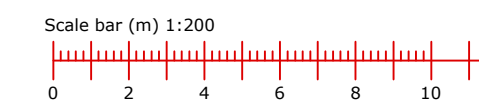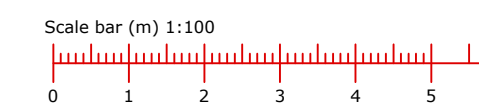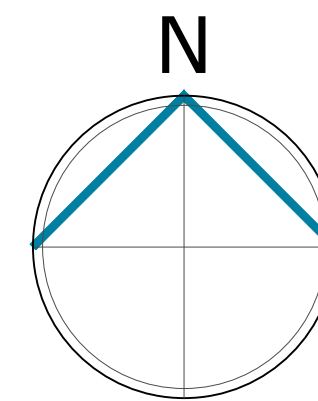

Part Site / Levels Plan
Scale 1:200

PLANNING

Rev. A Outbuilding Layout Plan added 30.03.26

PROJECT
Land Adj Hay Farm,
Police Row,
Therfield,
Herts,
SG8 9QE

DRAWING
Proposed
Outbuilding Plans &
Site Section



DATE	26.03.2026	DRAWN	ML
SCALE	varies @ A1	CHECKED	PW
P&P/22/04/ PL10 A			