
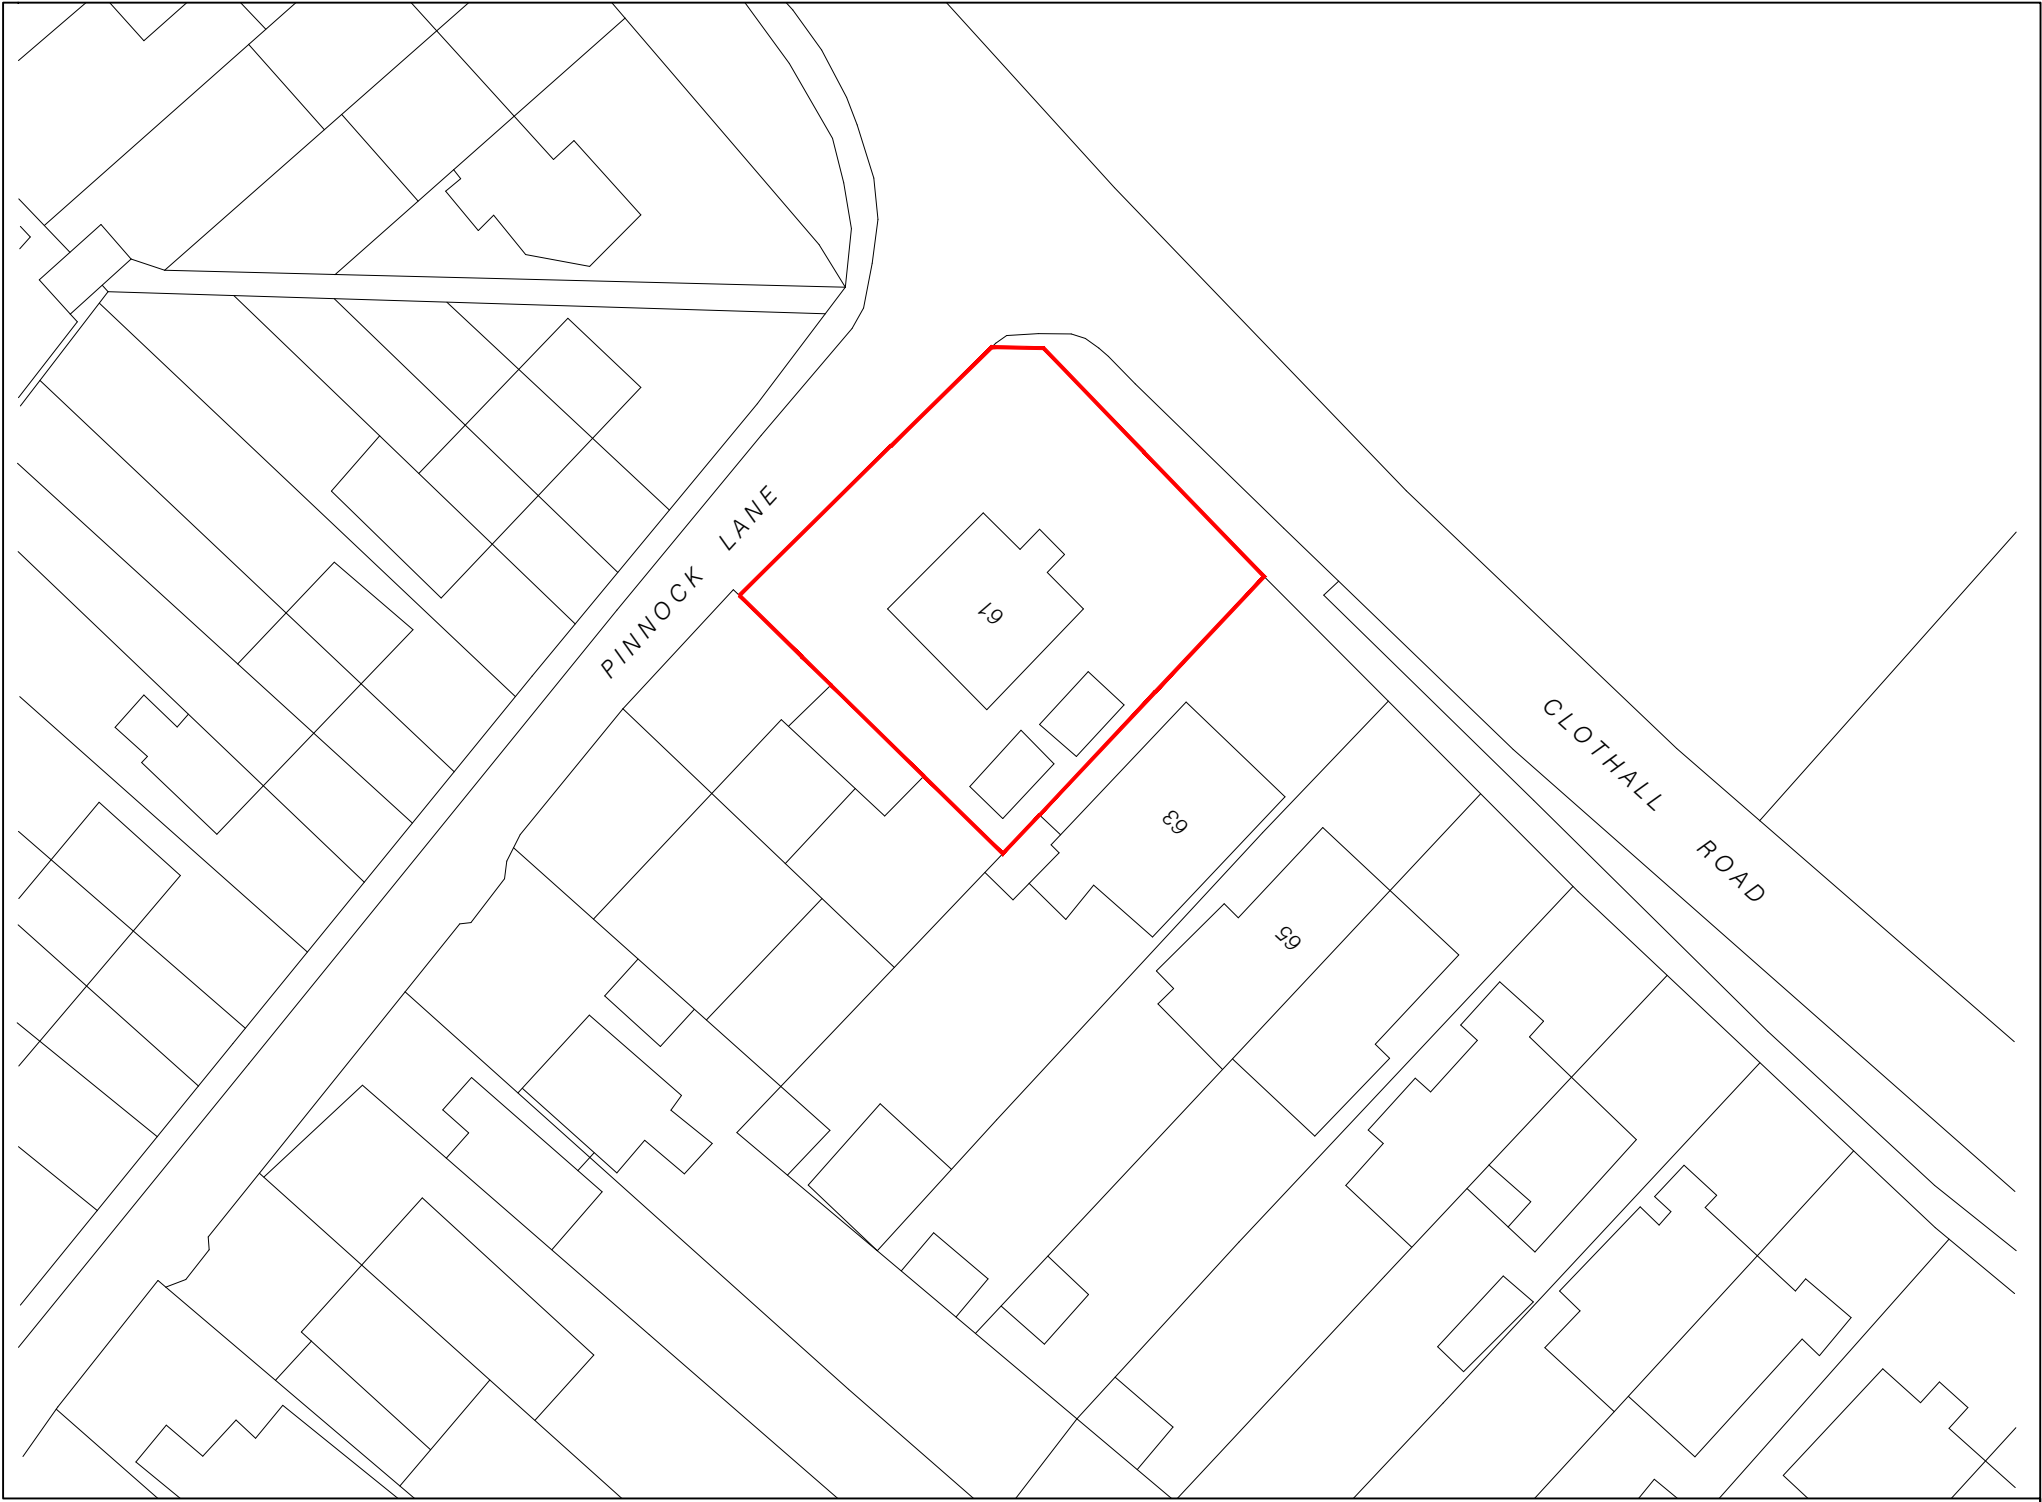


NOTES
THIS DRAWING IS FOR PLANNING USE
ONLY, STRUCTURE AND BUILDING
CONTROL APPROVAL IS REQUIRED
BEFORE COMMENCEMENT OF ANY
BUILDING WORKS.DO NOT REPRODUCE
THIS DRAWING WITHOUT PERMISSION,
THIS DRAWING IS SUBJECT TO
COPYRIGHT .

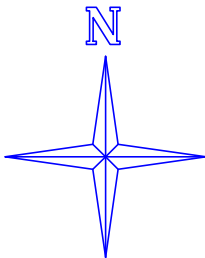

THE LOFT CONVERTER

The Loft Converter (City) Ltd
33 East Barnet road New barnet EN4 8RN
info@theloftconverter.com
www.theloftconverter.com
Mobile: 07525041120
Tel:0208 361 7458

Client

61 CLOTHALL ROAD
BALDOCK SG7 6PD

Drawing Title

BLOCK PLAN

Scale	Date	Checked	Drawn By
1:500	13/03/2026	AZ	AZ

Drawing Number	Revision
D10	

