
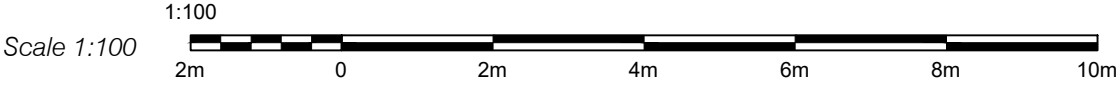
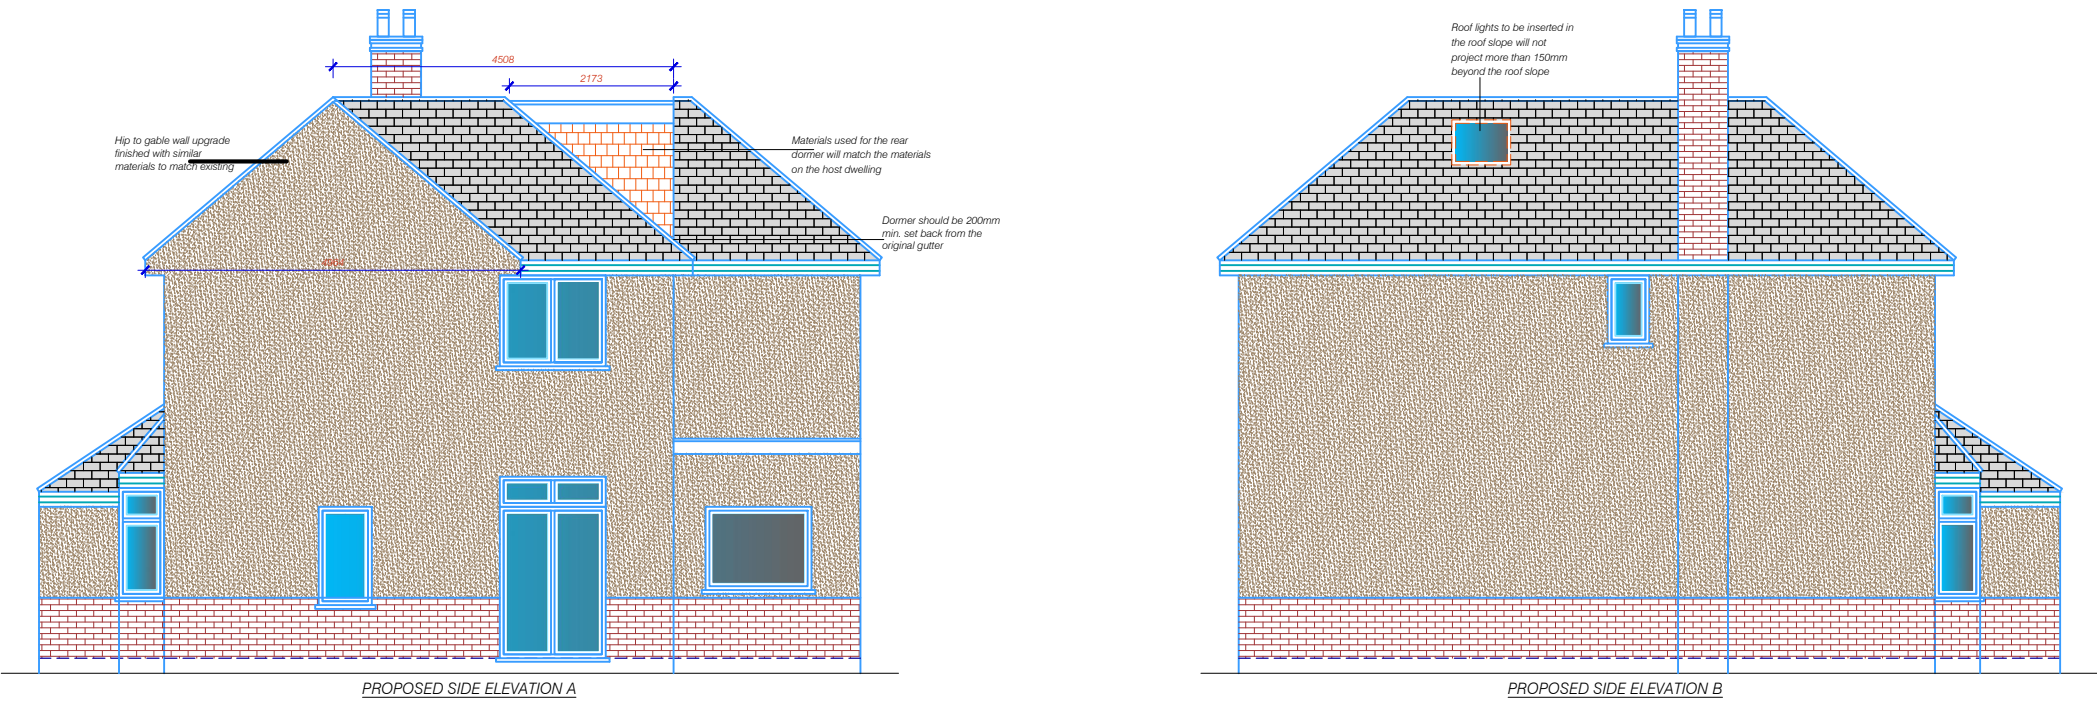


NOTES
THIS DRAWING IS FOR PLANNING USE ONLY. STRUCTURE AND BUILDING CONTROL APPROVAL IS REQUIRED BEFORE COMMENCEMENT OF ANY BUILDING WORKS.DO NOT REPRODUCE THIS DRAWING WITHOUT PERMISSION, THIS DRAWING IS SUBJECT TO COPYRIGHT .

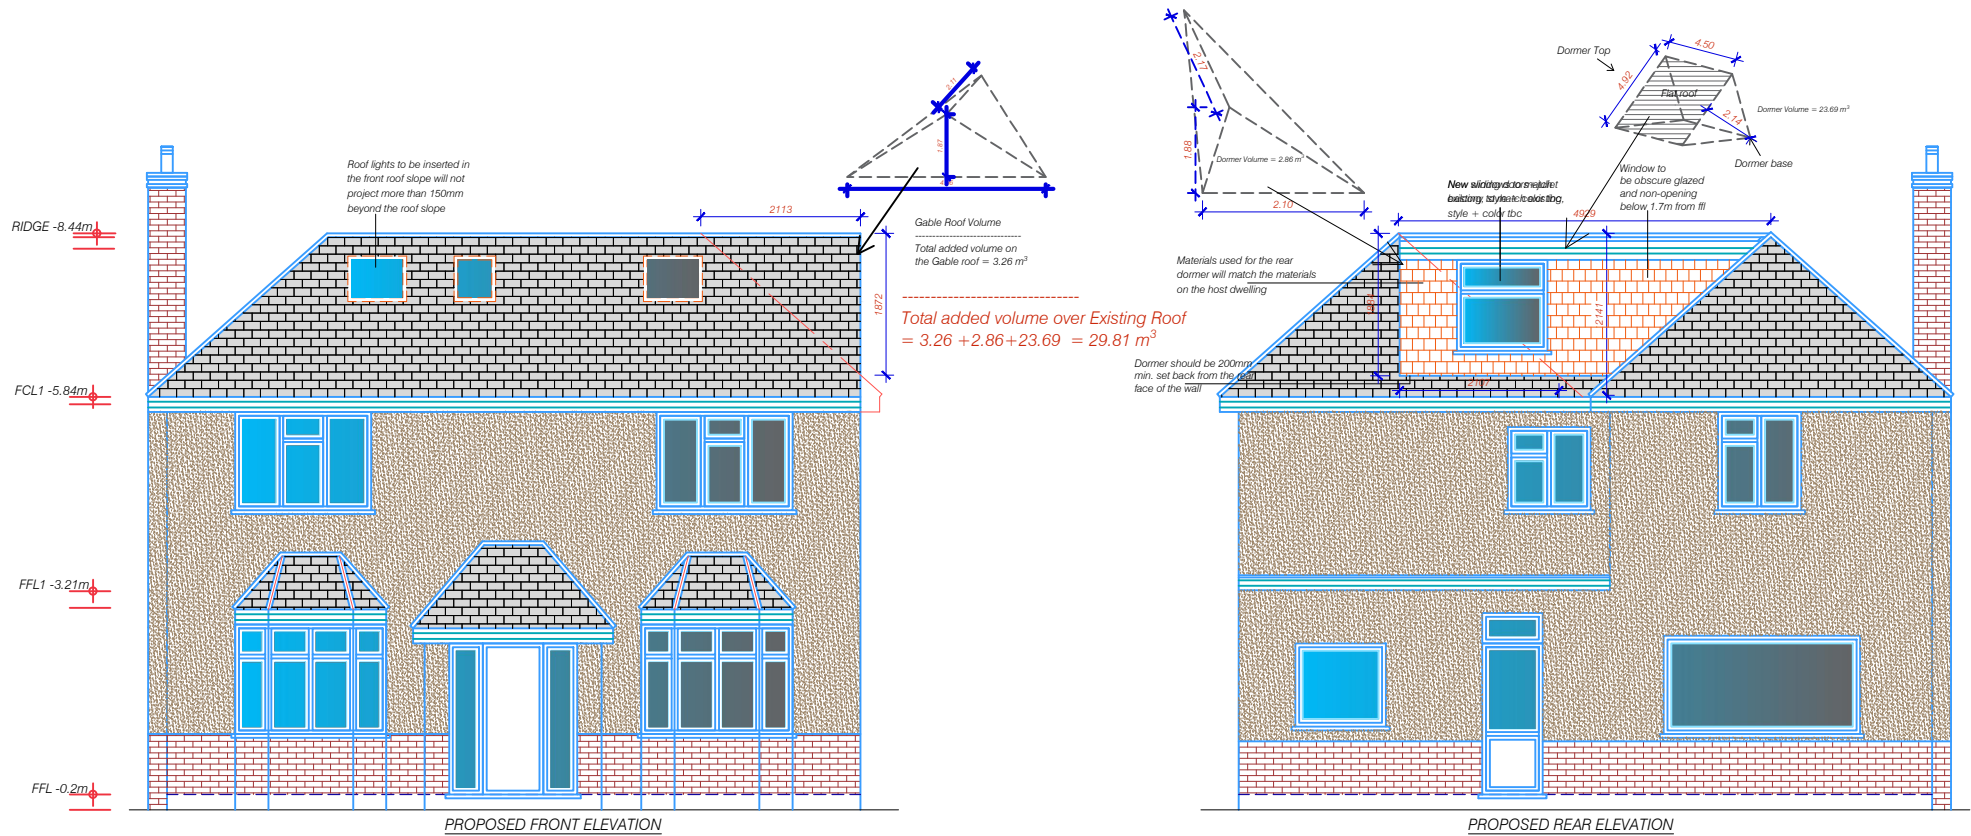

THE LOFT CONVERTER

The Loft Converter (City) Ltd
33 East Barnet road New barnet EN4 8RN
info@theloftconverter.com
www.theloftconverter.com
Mobile: 07525041120
Tel:0208 361 7458

Client

61 CLOTHALL ROAD
BALDOCK SG7 6PD

Drawing Title

PROPOSED ELEVATIONS

Scale	Date	Checked	Drawn By
1:100	13/03/2026	AZ	AZ
Drawing Number			Revision
D08			