PHASE II - WINDOW REFS FW12 > FW13
Replace 3 Nº first floor windows with new purpose made s/w windows with h/w cills, with new 4mm clear glass with a puttied finish to match existing. Existing ironmongery to be retained/refurbished, as required, aluminium primed and undercoated prior to fitting + re-used. All windows to be primed + undercoated prior to fitting. Top coat - colour finish to match existing.

P2

2 **North West Elevation (Existing + Proposed) scale 1:100**

PHASE II - WINDOW REFS FW11
Replace 1 Nº first floor window with new purpose made s/w windows with h/w cills, with new 4mm clear glass with a puttied finish to match existing. Existing ironmongery to be retained/refurbished, as required, aluminium primed and undercoated prior to fitting + re-used. All windows to be primed + undercoated prior to fitting. Top coat - finish colour to match existing.

P2

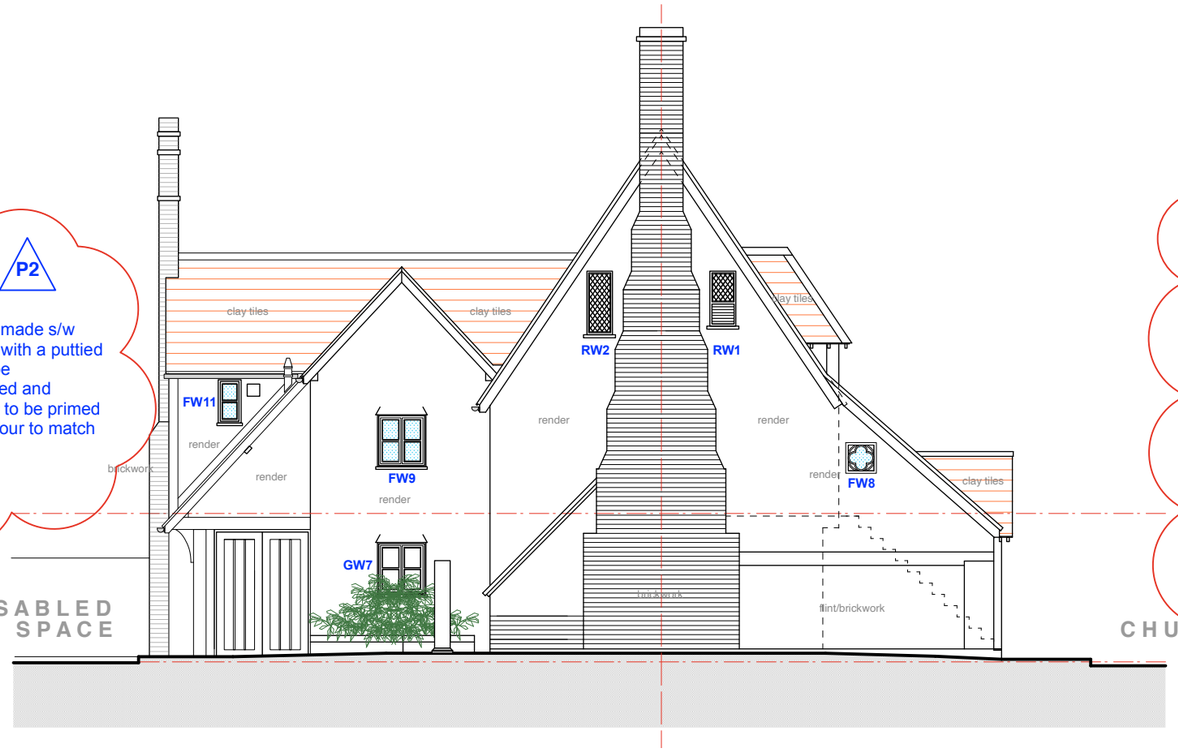

1 **South West Elevation (Existing + Proposed) scale 1:100**

PHASE III - WINDOW REFS RW1 + RW2
Replace gable end windows with new purpose made h/w window surround with h/w cills, . Existing metal lattice glazing to be retained/refurbished, as required. Window Ref RW1 as above except bottom half of the window is to consist of h/w louvres to match existing. All windows to be primed + undercoated prior to fitting. Top coat - colour finish to match existing.

PHASE III - WINDOW REFS FW9
Replace 1 Nº first floor window with new purpose made s/w windows with h/w cills, with new 4mm clear glass with a puttied finish to match existing. Existing ironmongery to be retained/refurbished, as required, aluminium primed and undercoated prior to fitting + re-used. All windows to be primed + undercoated prior to fitting. Top coat - colour finish to match existing.

P2

0 1.0m 2.0m 3.0m 4.0m
Scale 1:100 @ A3

general notes

This drawing must not be scaled except for Planning purposes.
All setting out must be checked out on site.
All levels must be checked on site and refer to Ordinance Datum Newlyn unless alternative given
Any discrepancy between the drawing and site conditions are to be notified to Sapele Design in writing without delay
This drawing must be read in conjunction with the relevant specification clauses
All fixings and weatherings must be checked on site
This drawing must not be used for land transfer purposes.
This drawing must not be used on site unless issued for construction - see status on this drawing.

notes

P2	Notes relating to windows updated.	30.09.24
P1	**LISTED BUILDING CONSENT**	10.07.24

client
Barley Parish Council

project
Barley Town House
Church End, BARLEY
Hertfordshire SG8 8JW

title
Elevation (sh 2 of 2)
Existing / Proposed

scale 1:100
date June 2024

drawing no. S1041 - PL15.P2
drawn

status
LISTED BUILD'G CONSENT

drawing status
PL = Planning: P = Preliminary: T = Tender: C = Construction

Sapele Design Limited
Courtyard Cottage
Manor Farm Barns
Church End
Barley Nr Royston
Hertfordshire SG8 8JW

T : 01763 849154
E: timothy@sapeledesign.co.uk

© 2024 Sapele Design Limited