


Proposed Side Section Elevations for carport, shed and arbour

Scale 1:50

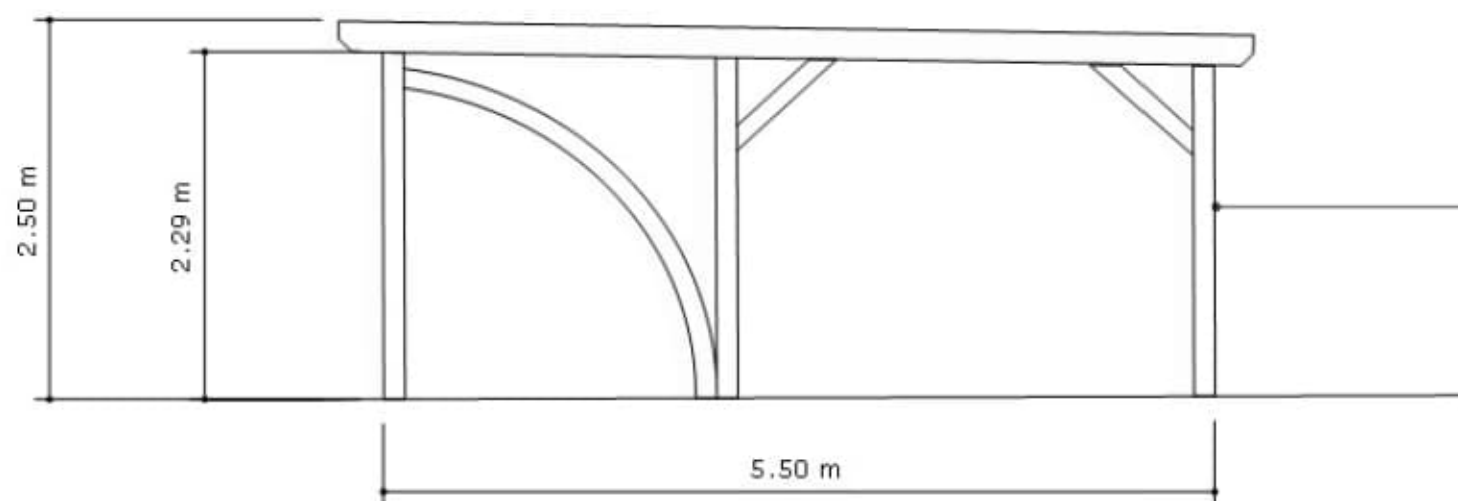


Side view of Carport
has viewed from the house.

Made from sustainable kiln dried
spruce combining traditional woodworking
techniques with modern technology.

Gently sloped to direct rainwater to intended
guttering and water butts.

Wooden arch to facing side allows for ease of turning.


Pretreated to a natural wood finish.

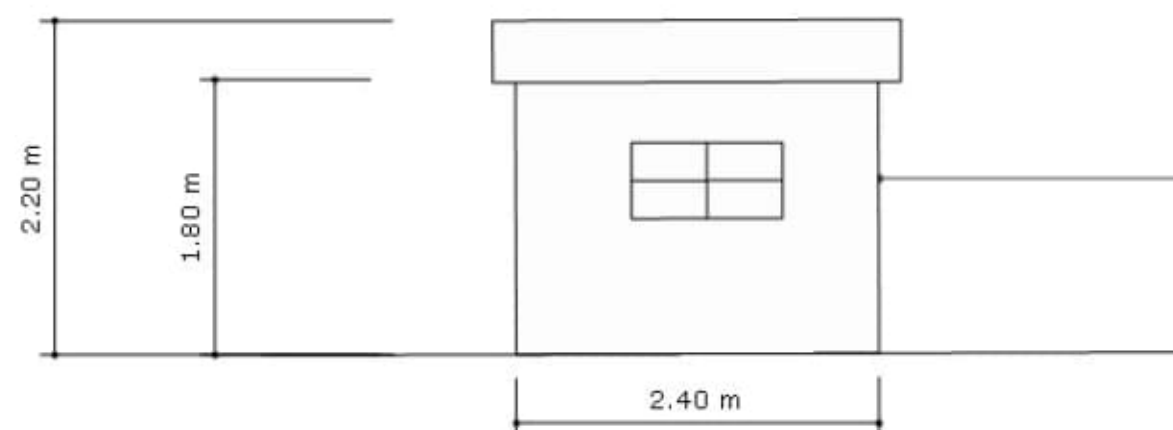

Off-the-peg small replacement tool shed
as viewed from the house.

Tongue and groove for strength, durability and weather resistance.

Finished in Matt Black Sadolin.

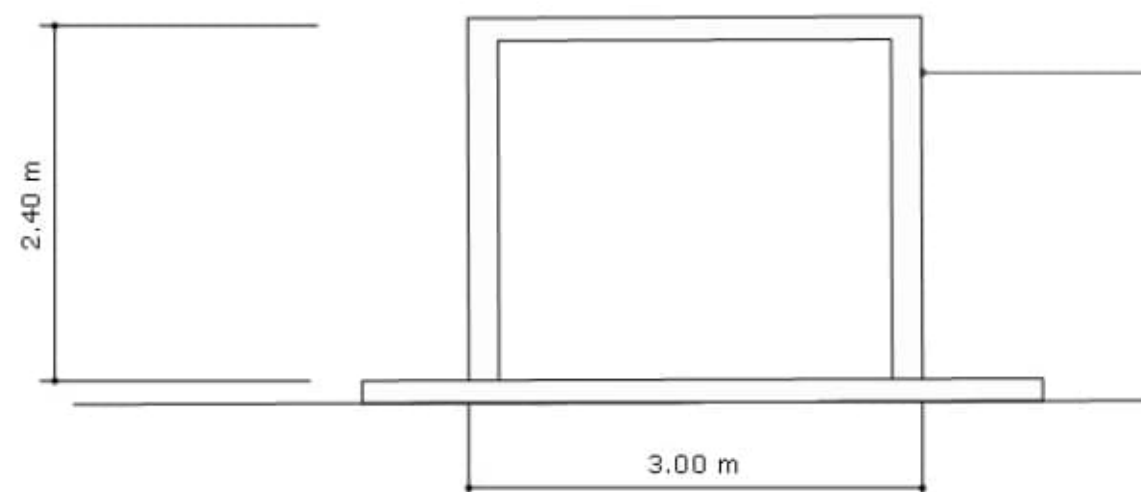

Simple hand-built treated timber arbour.
as viewed from the house..

Finished in high quality wood protection treatment
in matt black.

1:50

