



Street Elevation A



Street Elevation B1




Street Elevation B2




Street Elevation C1



Street Elevation C2

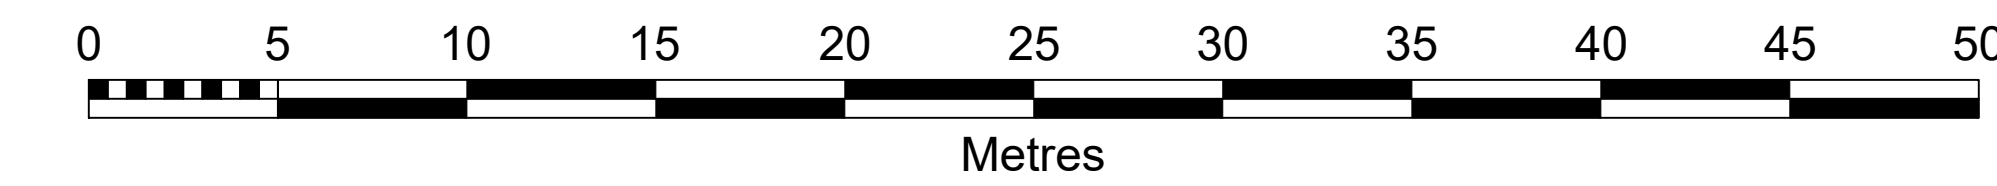

Location Plan

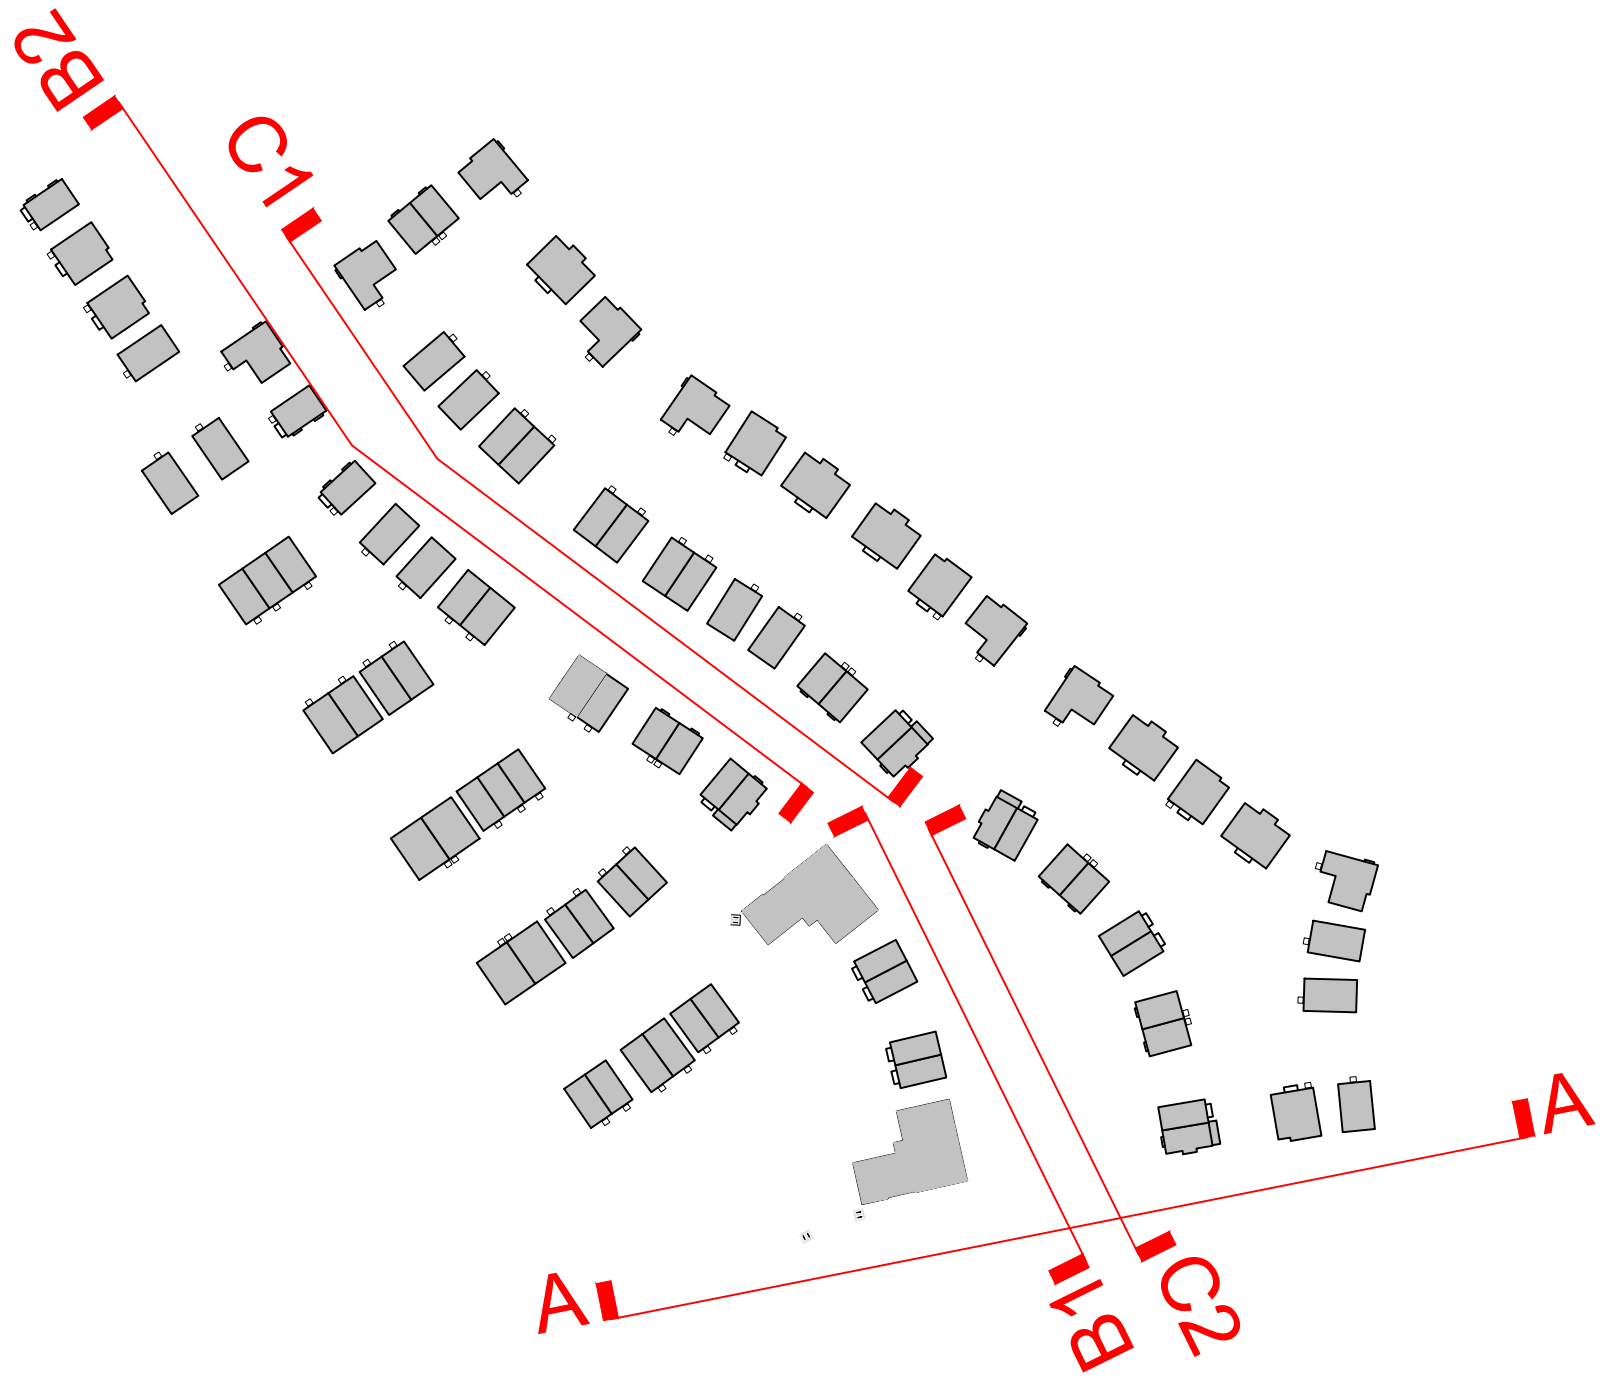

Do not scale from drawings unless by agreement with HTA. Use figured dimensions only.
Check all dimensions on the print to corroborate the works. Drawing to be read in conjunction with other relevant consultant information.

This drawing is the copyright of HTA Design LLP and must not be copied or reproduced in part or in whole, without the express permission of HTA Design LLP.
Drawing to be read in conjunction with specification.

Notes:

Highways and finished floor levels subject to detailed design.

C		24.04.26	SAE	Updated to latest layout
B		23.11.25	SAE	Updated to latest layout
A		08.03.25	SAE	Update following Foundation Feedback
Rev		08.03.25	JPA	Initial Issue Pre-Planning Pack to Foundation
Date		08.03.25	Draw	Description

HTA Design LLP

PLANNING

BDW North Thames
Letchworth LG3
Street Elevations 1

Drawing number	HTA-A_DR_0300	revision	C
Scale	1:200	Drawn by	BGR
HTA Design LLP www.hta.co.uk		Project code	BAR-LGC

London | Edinburgh | Manchester | Bristol