



Street Elevation D1





Street Elevation D2



Street Elevation E



Street Elevation F

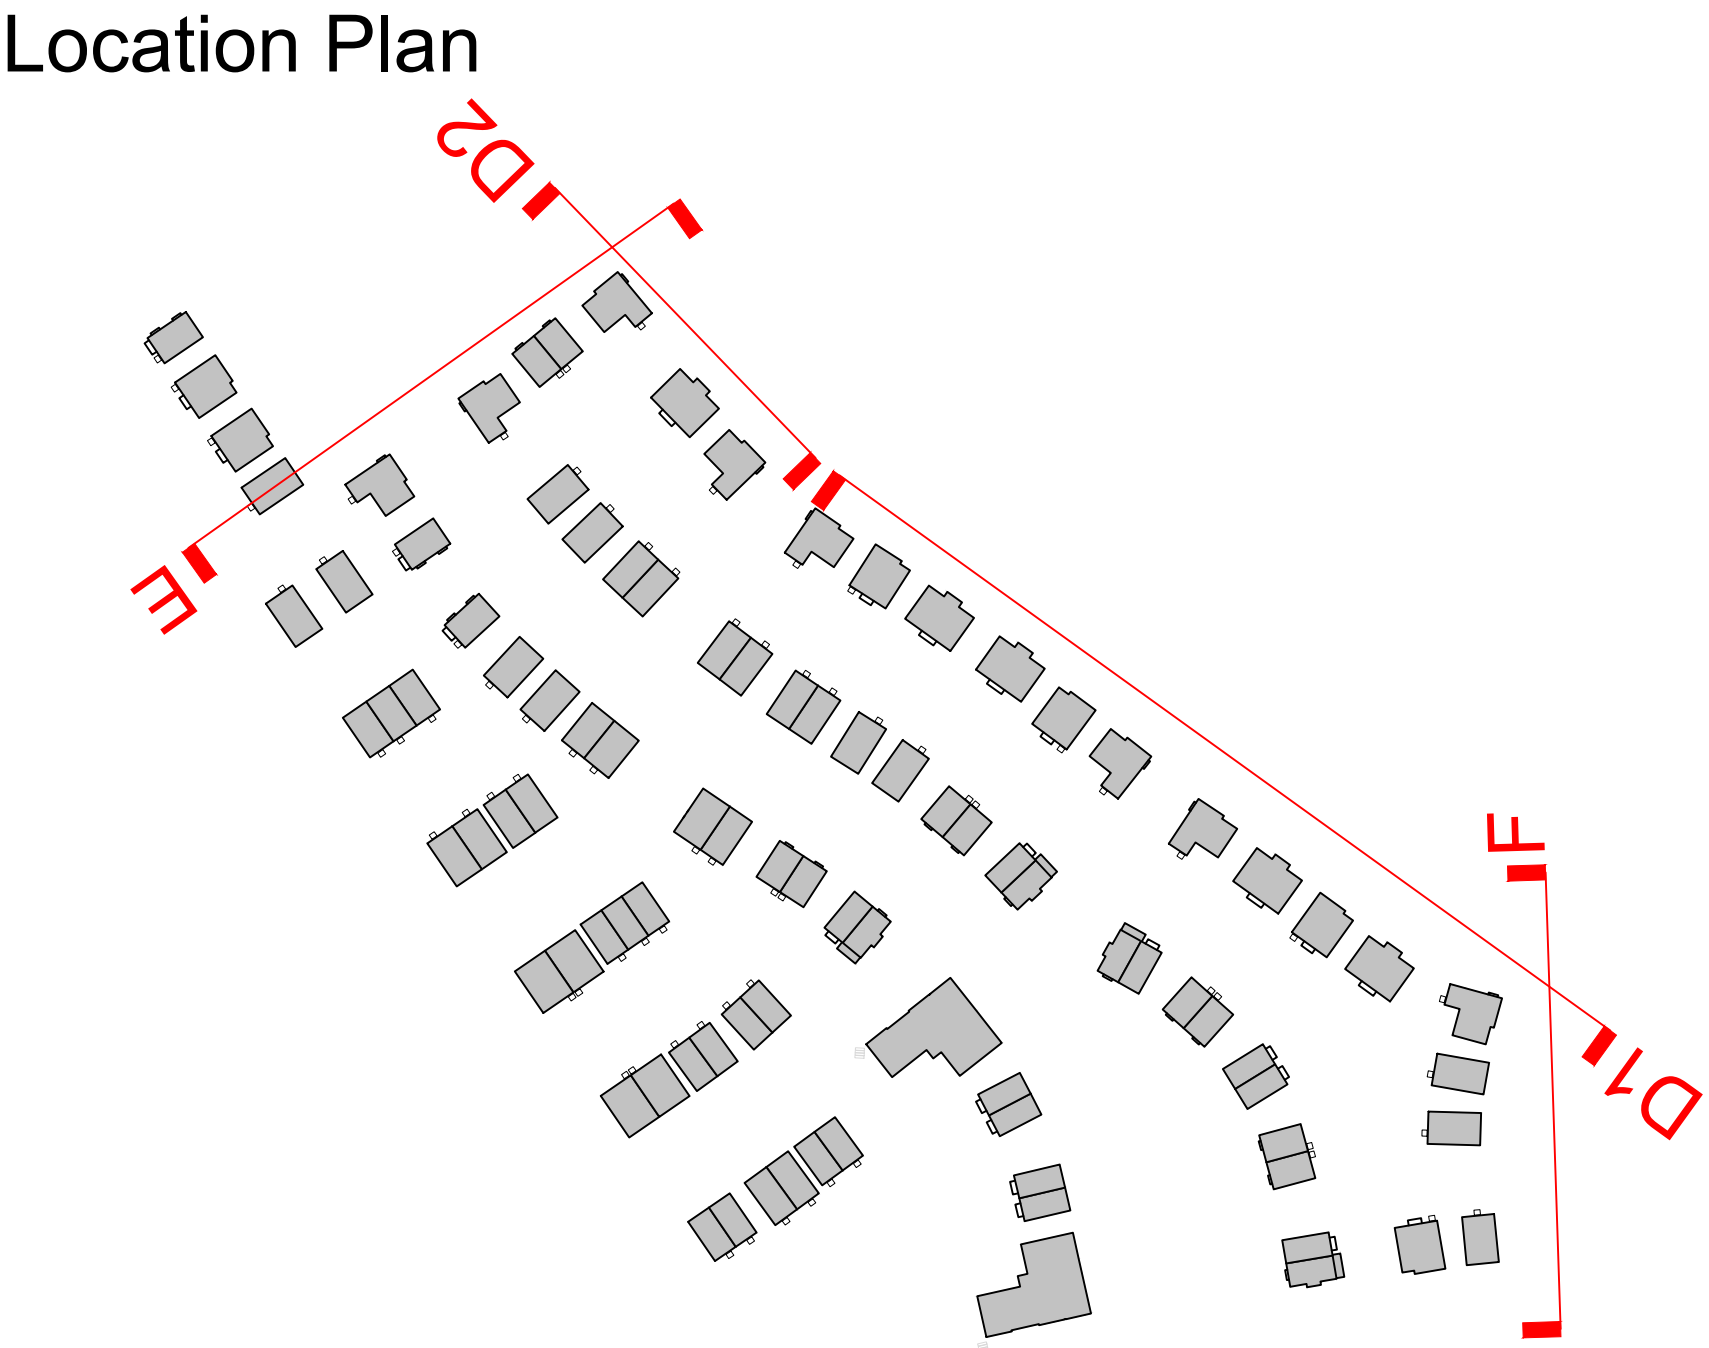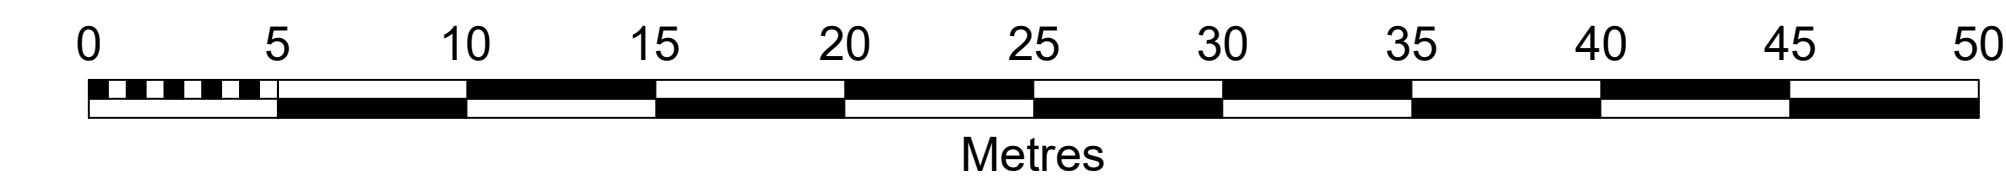

Do not scale from drawings unless by agreement with HTA. Use figured dimensions only. Check all dimensions on the print to corroborate the works. Drawing to be read in conjunction with other relevant consultant information.

This drawing is the copyright of HTA Design LLP and must not be copied or reproduced in part or in whole, without the express permission of HTA Design LLP. Drawing to be read in conjunction with specification.

Notes:

Highways and finished floor levels subject to detailed design.

C	24.04.26	SAE	Updated to latest layout
B	23.11.25	SAE	Updated to latest layout
A	23.11.25	SAE	Update Following Foundation Feedback
Rev	08.09.25	JPA	Initial Issue Pre-Planning Pack to Foundation
Rev	08.09.25	SAE	Drawn

HTA Design LLP

PLANNING

BDW North Thames

Letchworth LG3

Street Elevations 2

Drawing number	revision
HTA-A_DR_0301	C
Scale 1:200	Project code BAR-LGC
HTA Design LLP	Drawn by BGR
www.hta.co.uk	
London Edinburgh Manchester Bristol	