



Street Elevation G



Street Elevation H



Street Elevation J



Street Elevation K



Street Elevation L





Street Elevation N



Street Elevation M

Location Plan

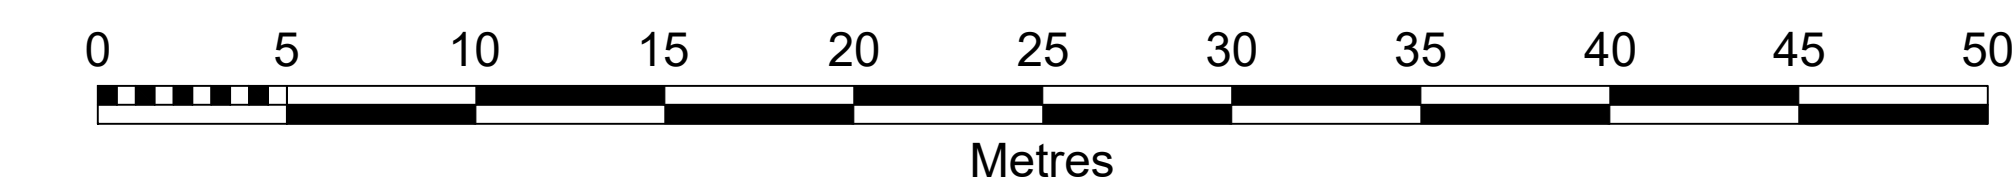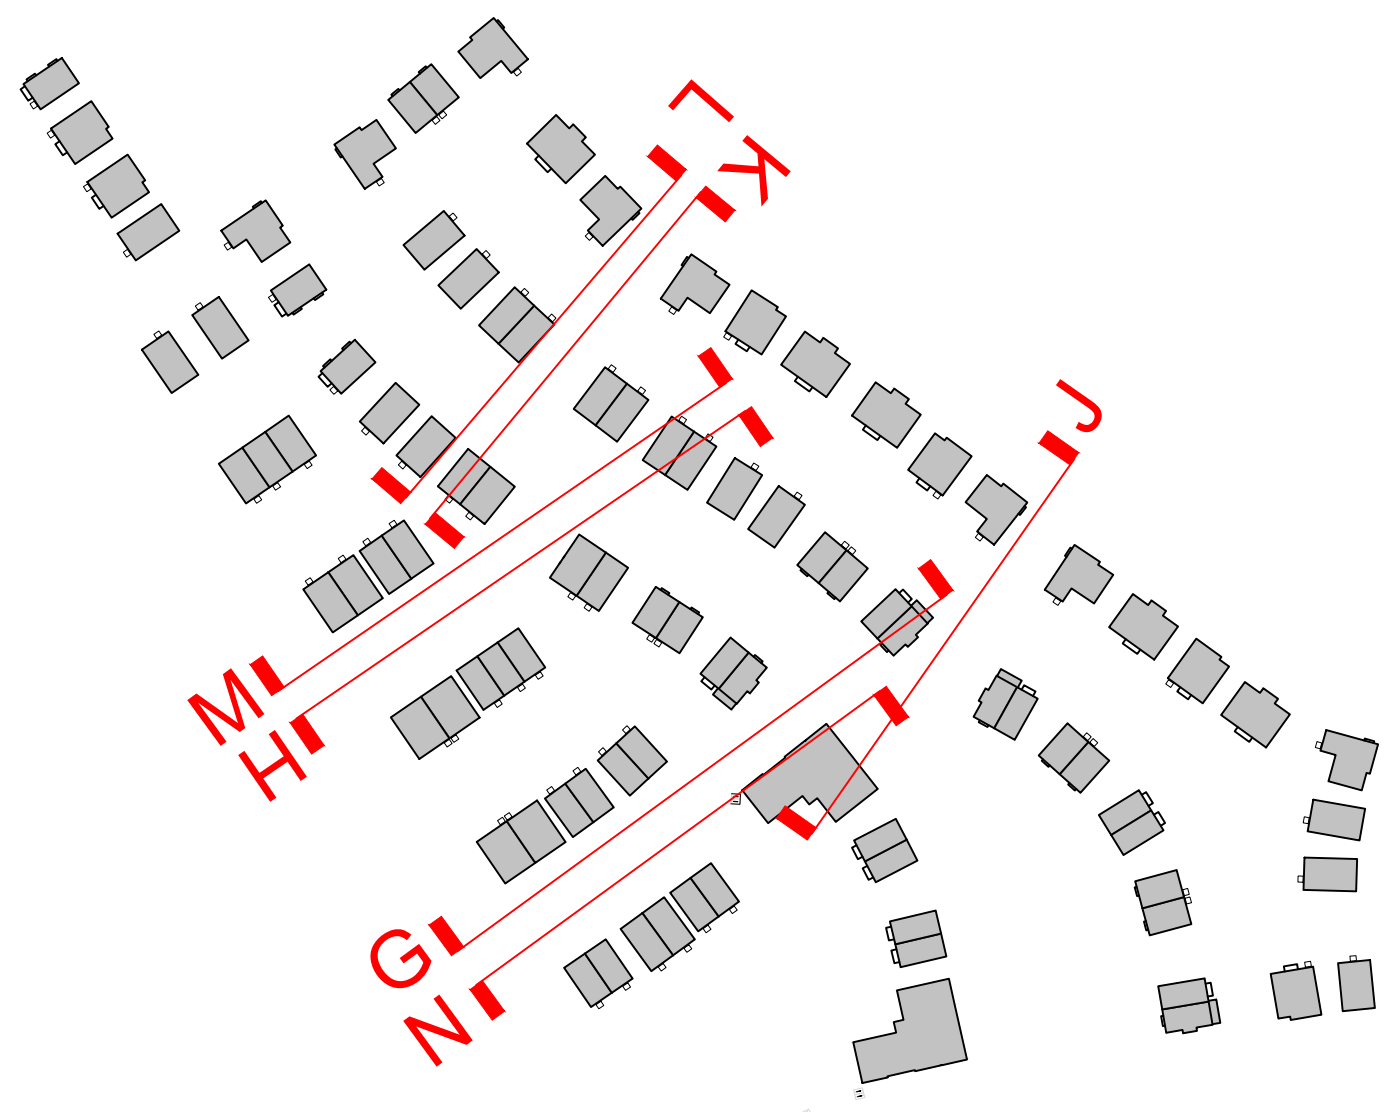

Do not scale from drawings unless by agreement with HTA. Use figured dimensions only.
Check all dimensions on the print to corroborate the works. Drawing to be read in conjunction with other relevant consultant information.

This drawing is the copyright of HTA Design LLP and must not be copied or reproduced in part or in whole, without the express permission of HTA Design LLP.
Drawing to be read in conjunction with specification.

Notes:

Highways and finished floor levels subject to detailed design.

C	24.04.26	SAE	Updated to latest layout and Sections N and M added
B	23.11.25	SAE	Updated to latest layout
A	23.11.25	SAE	Updated following Foundation Feedback
Rev	08.03.25	JPA	Initial Issue Pre-Planning Pack for Foundation
Rev	08.03.25	SAE	Update following Foundation Feedback

HTA Design LLP
www.hta.co.uk

London | Edinburgh | Manchester | Bristol

INFORMATION

BDW North Thames
Letchworth LG3
Street Elevations 3

Drawing number	revision
HTA-A_DR_0302	C
Scale 1:200	Project code
HTA Design LLP	BAR-LGC

htad