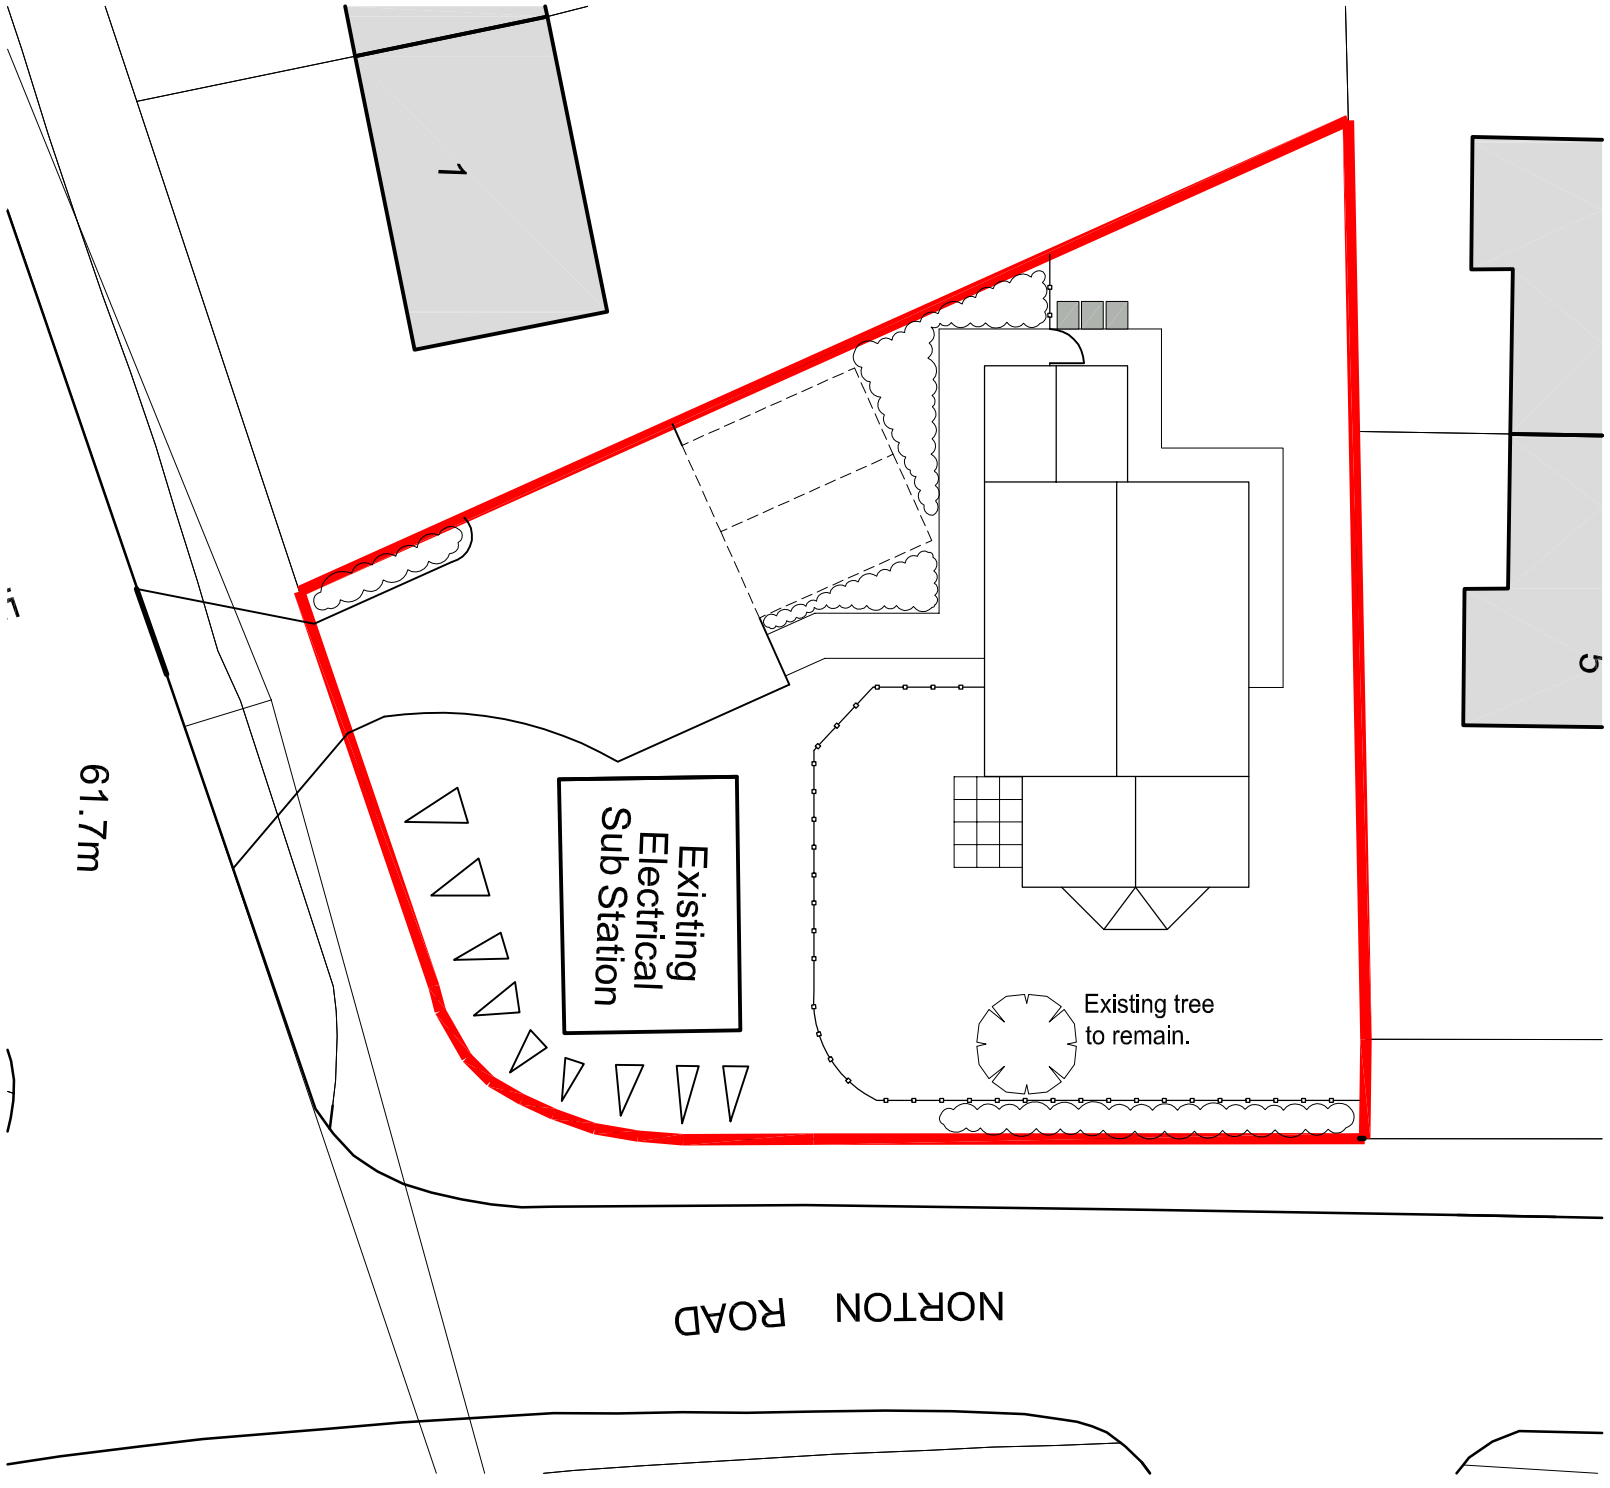

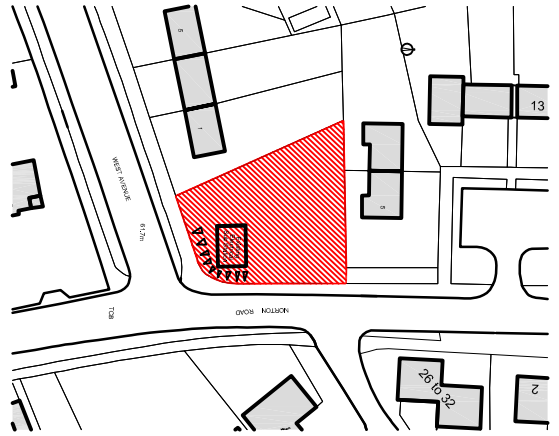

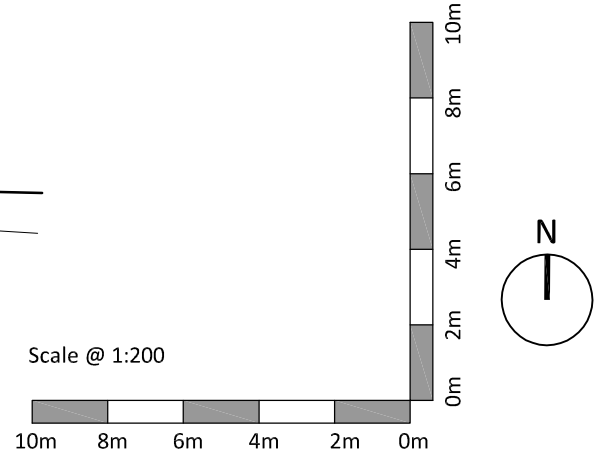

Levitt Partnership

© Copyright:
This drawing shall not be reproduced in whole or in part without written permission

MAY BE SCALED FOR PLANNING PURPOSES ONLY

Rev.	Date	Description	By

Architects
Building Surveyors
Project Managers
Principal Designers
Land Agents

Levitt Partnership Limited
57 London Road
Biggleswade
Beds SG18 8EU
Tel: 01767 312808
Fax: 01767 313400

Levitt Partnership

Client
North Herts Homes

Project
Proposed Dwelling of Norton Road & West Avenue, Baldock.

Drawing Title
Proposed Site Layout

Job No.	12615	Scale	1:50@A3
Drawing No.	PL01	Date	Jan 18
Rev.		Drawn	AHu

CAD REF :- Z : Drawings\