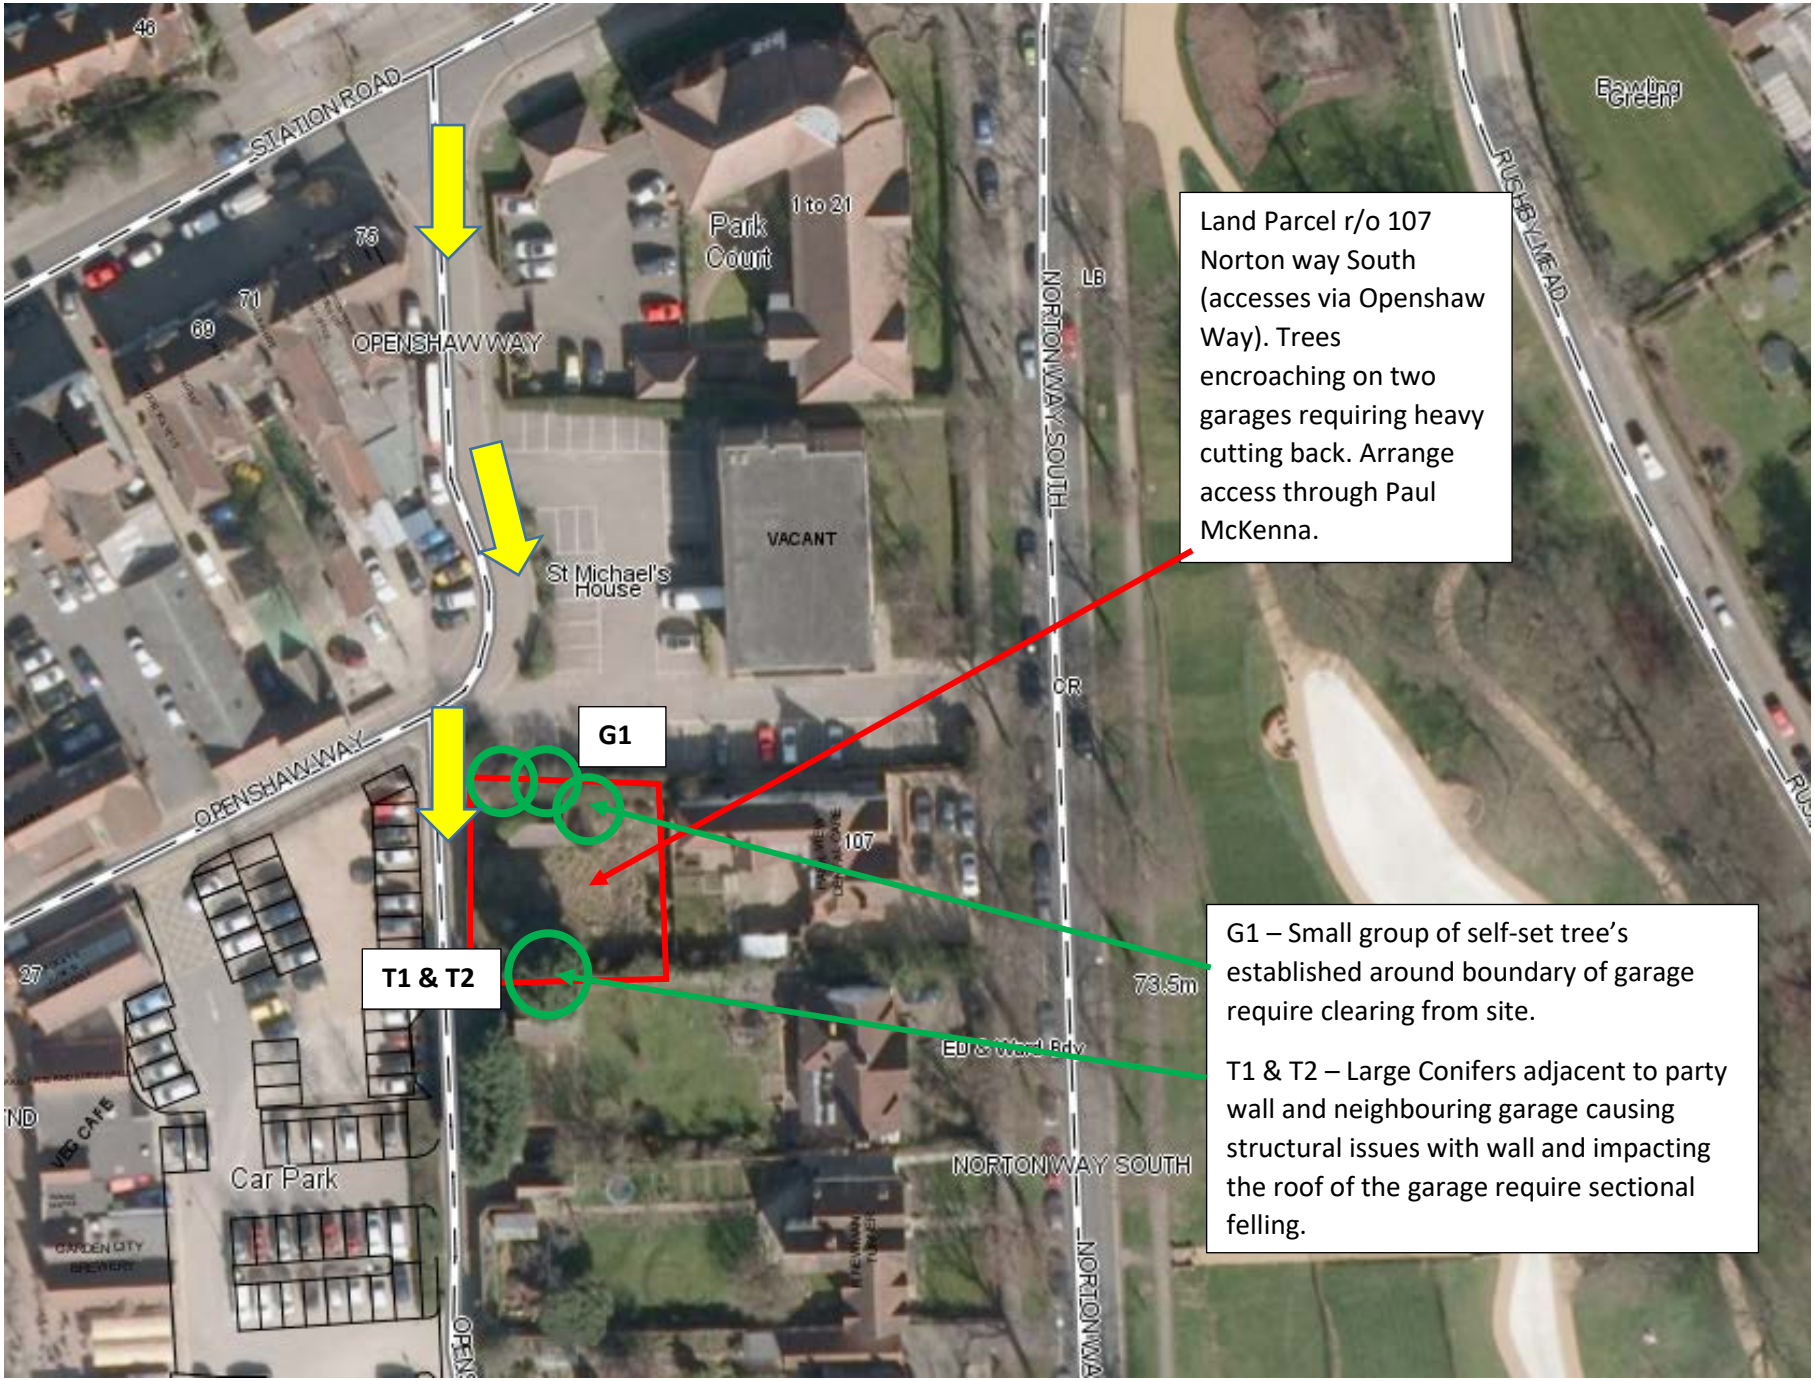

Land Parcel r/o 107 Norton way South (accesses via Openshaw Way). Trees encroaching on two garages requiring heavy cutting back. Arrange access through Paul McKenna.
G1
T1 & T2
G1 – Small group of self-set tree's established around boundary of garage require clearing from site.
T1 & T2 – Large Conifers adjacent to party wall and neighbouring garage causing structural issues with wall and impacting the roof of the garage require sectional felling.
STATION ROAD
OPENSHAW WAY
NORTON WAY SOUTH
Park Court
1 to 21
VACANT
St Michael's House
Car Park
Bowling Green
RUSHEY MEAD
107
73.5m