



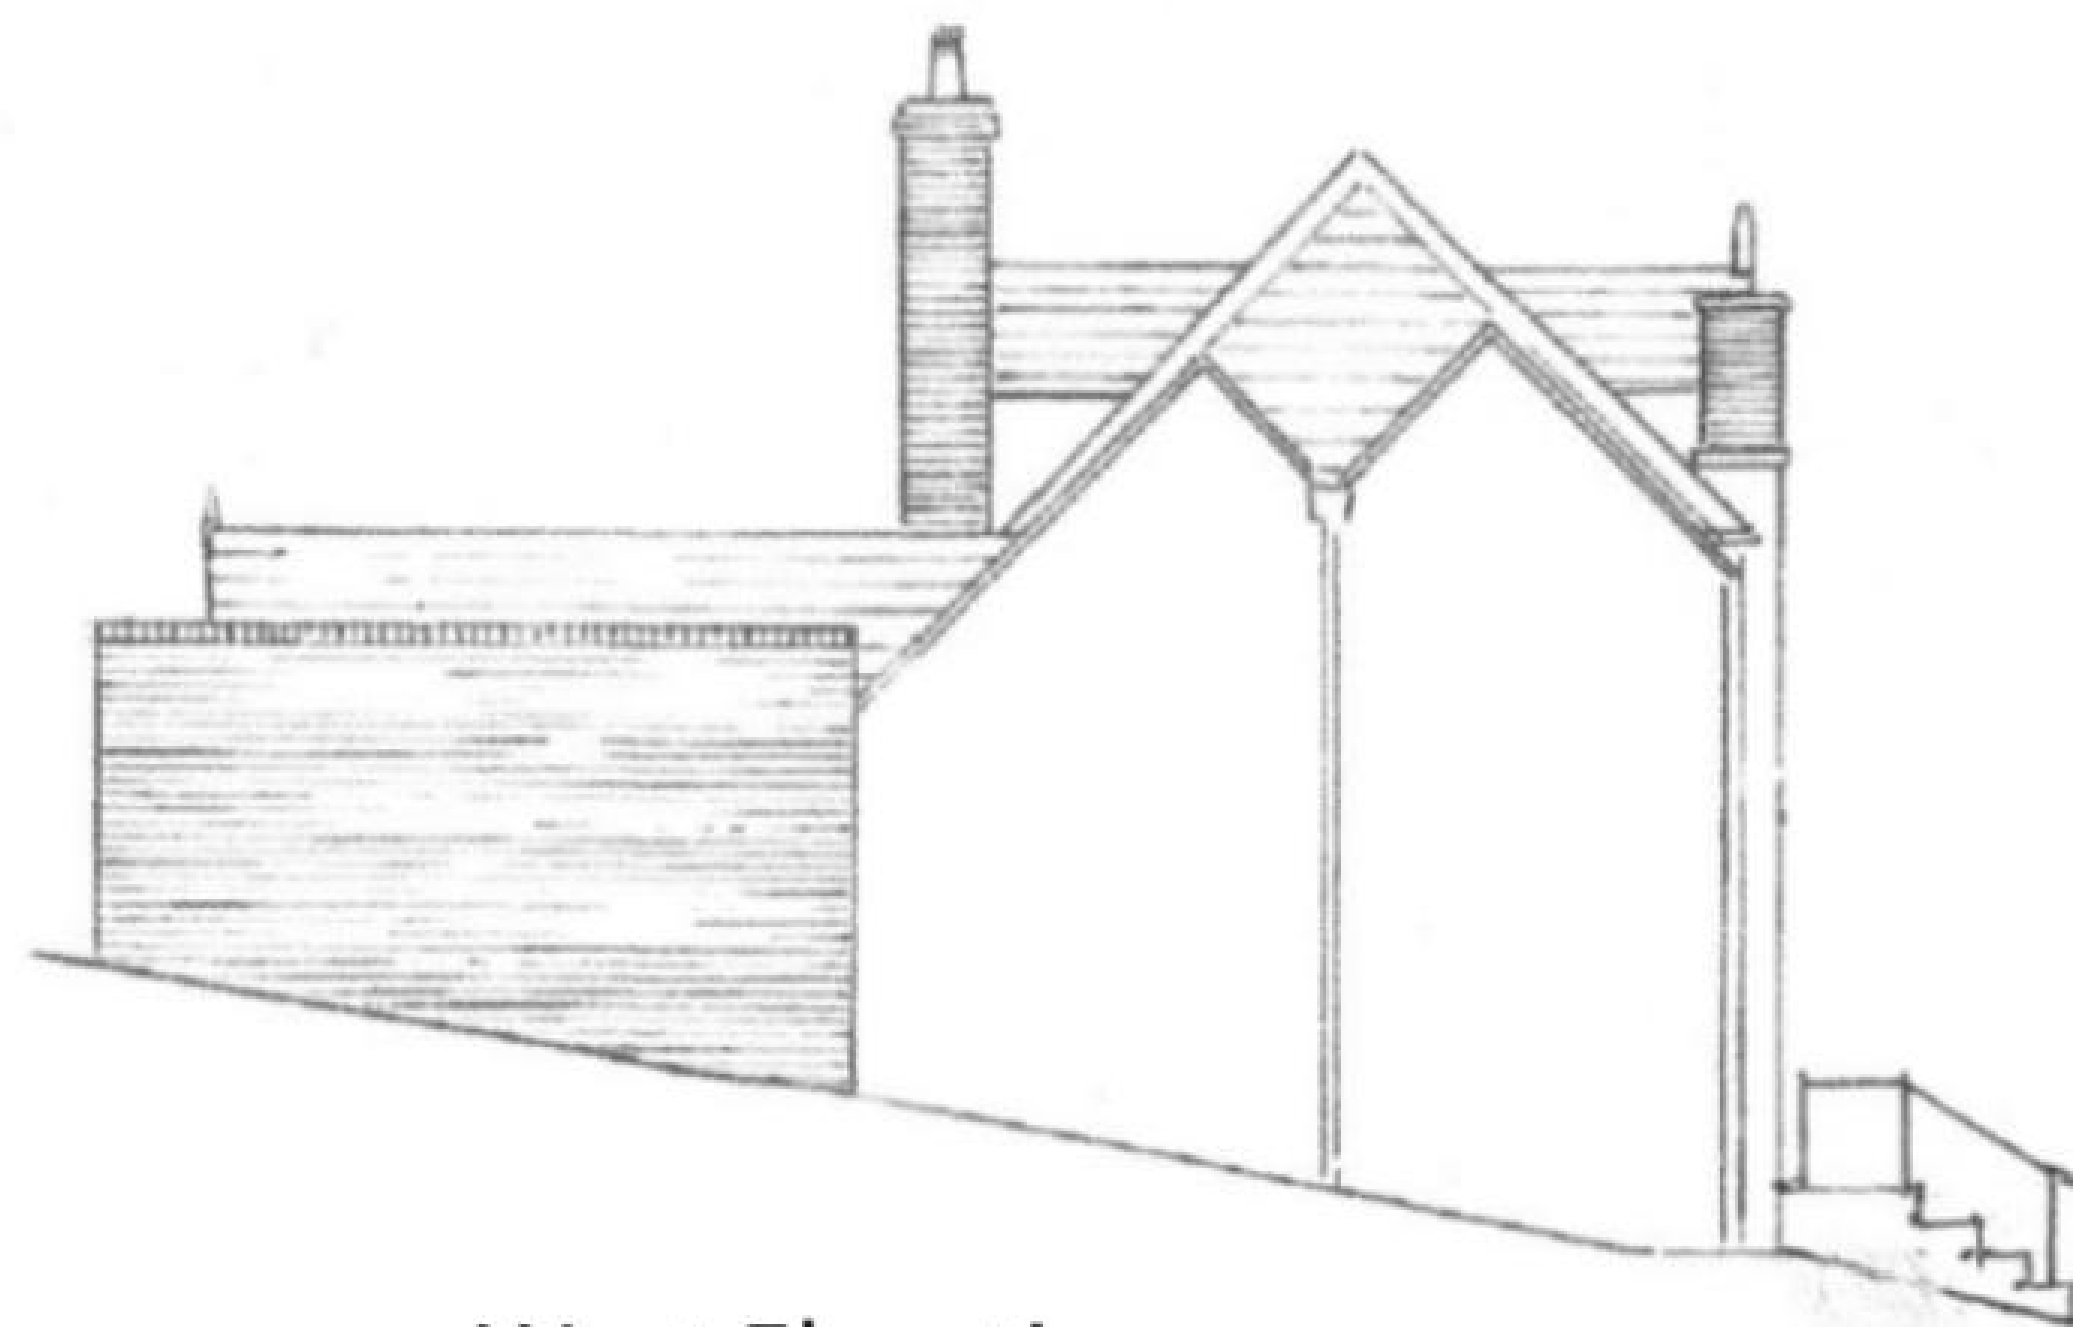

West Elevation

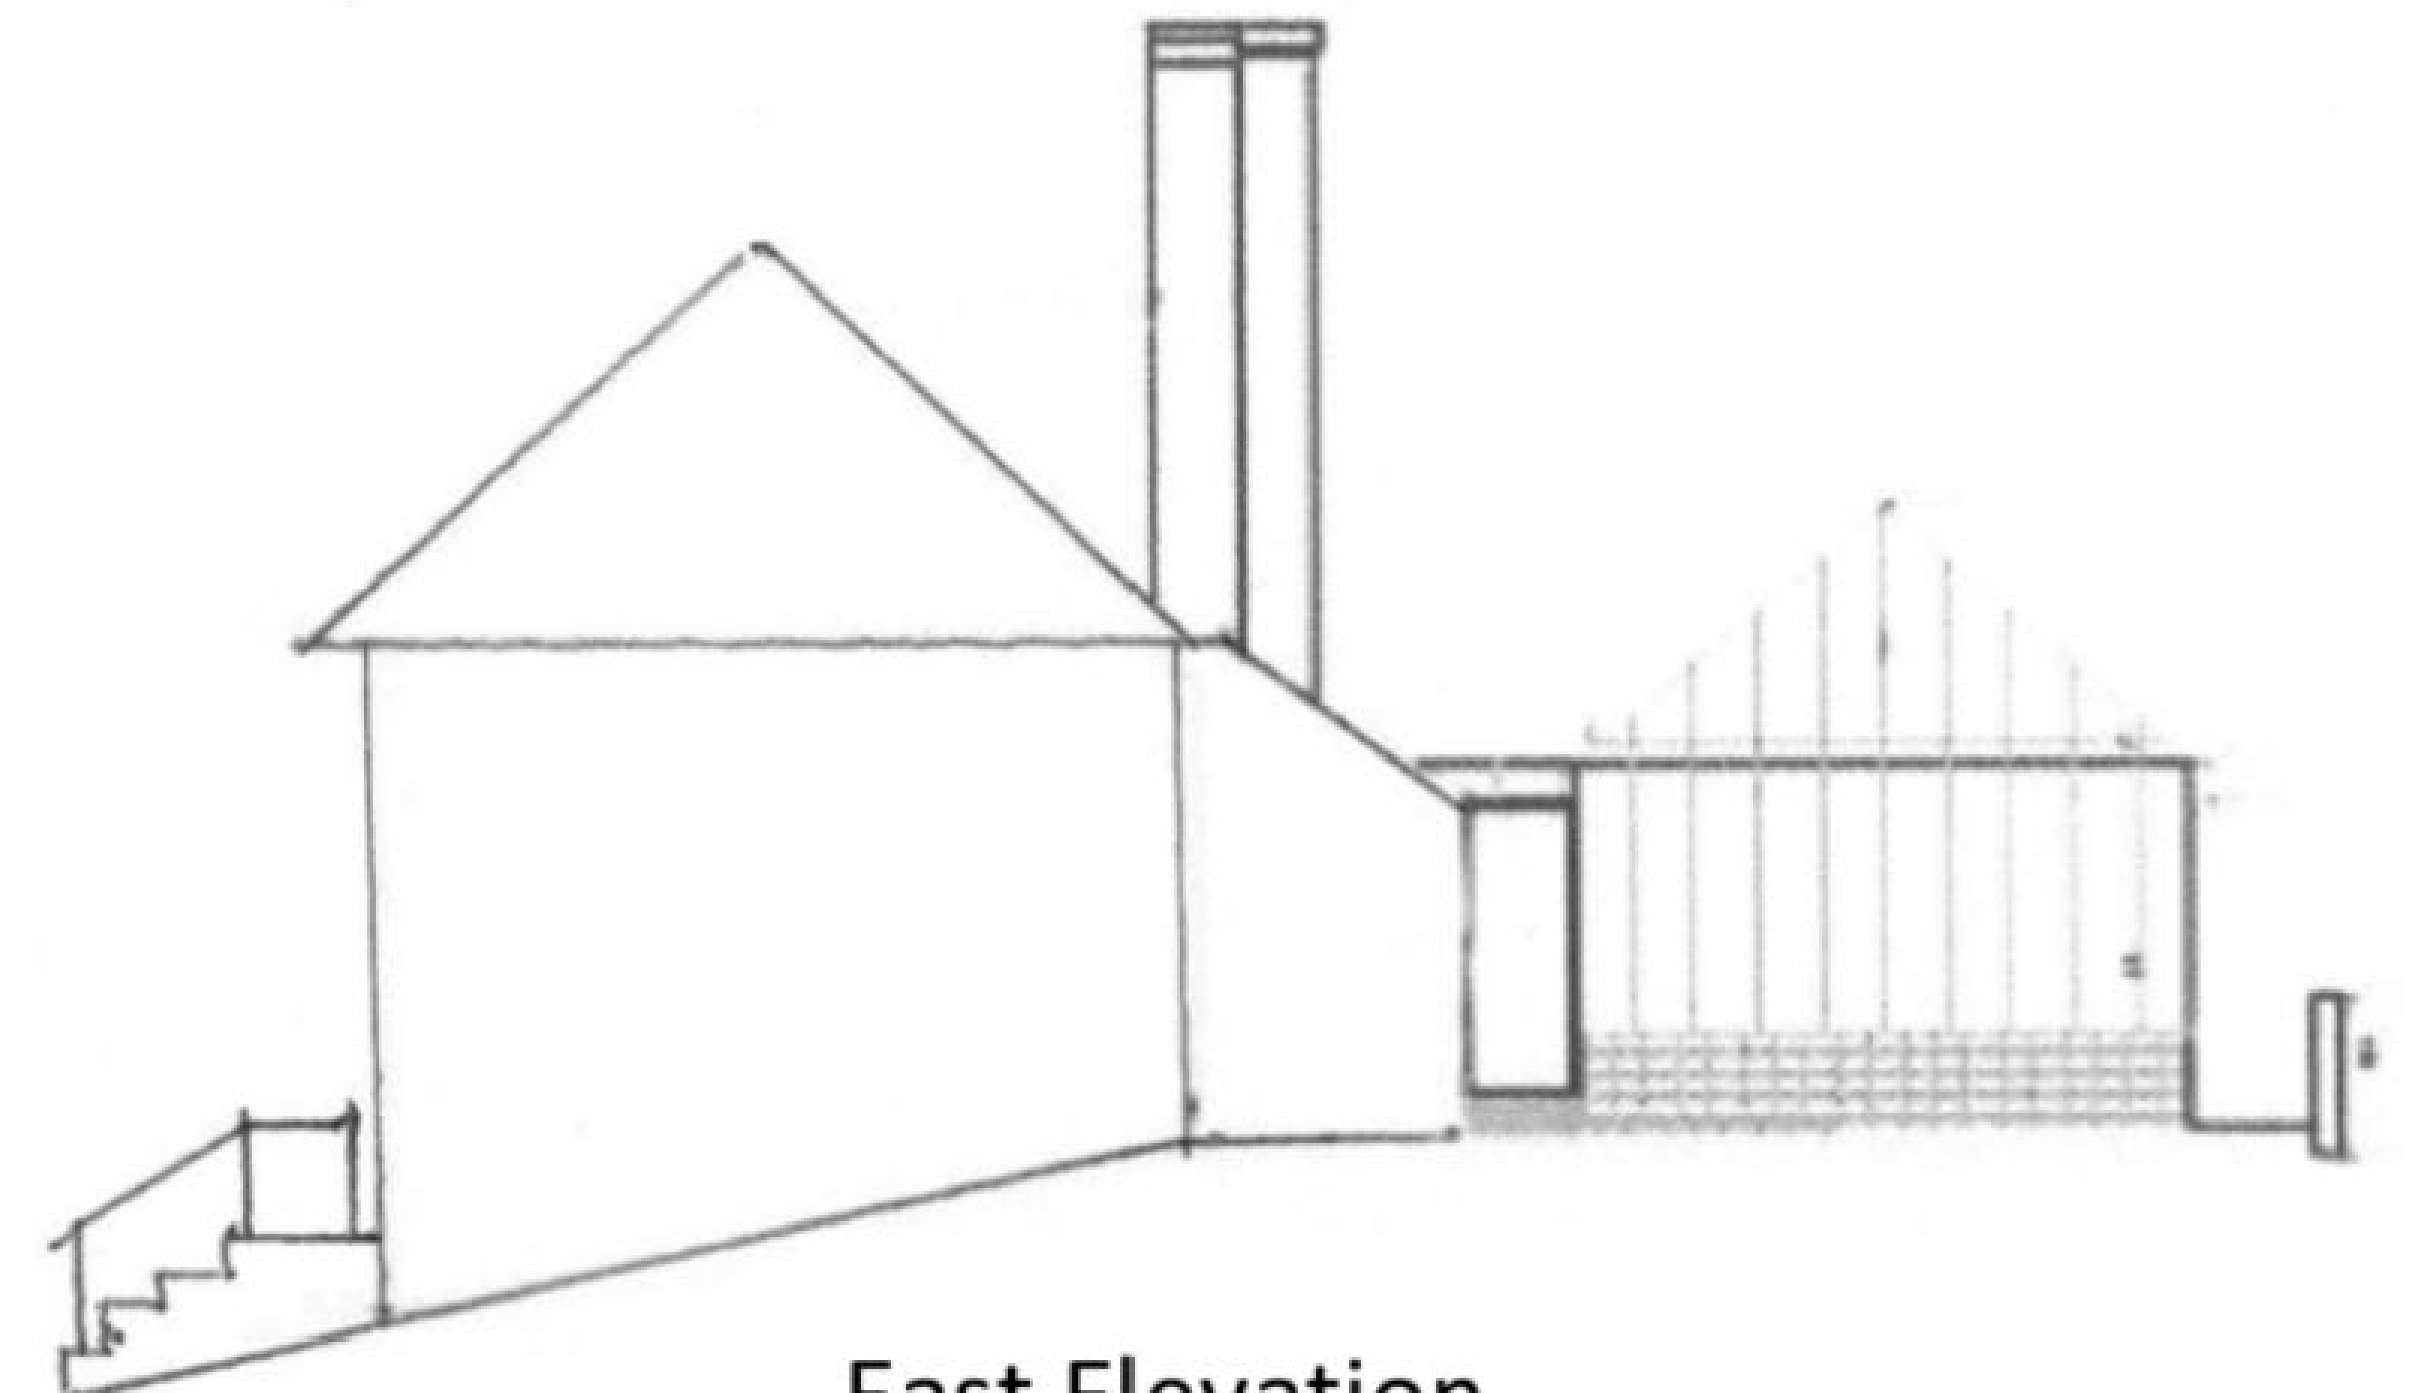

East Elevation



North Elevation

**08_67 High St whole house
view of existing steps with
railings**