
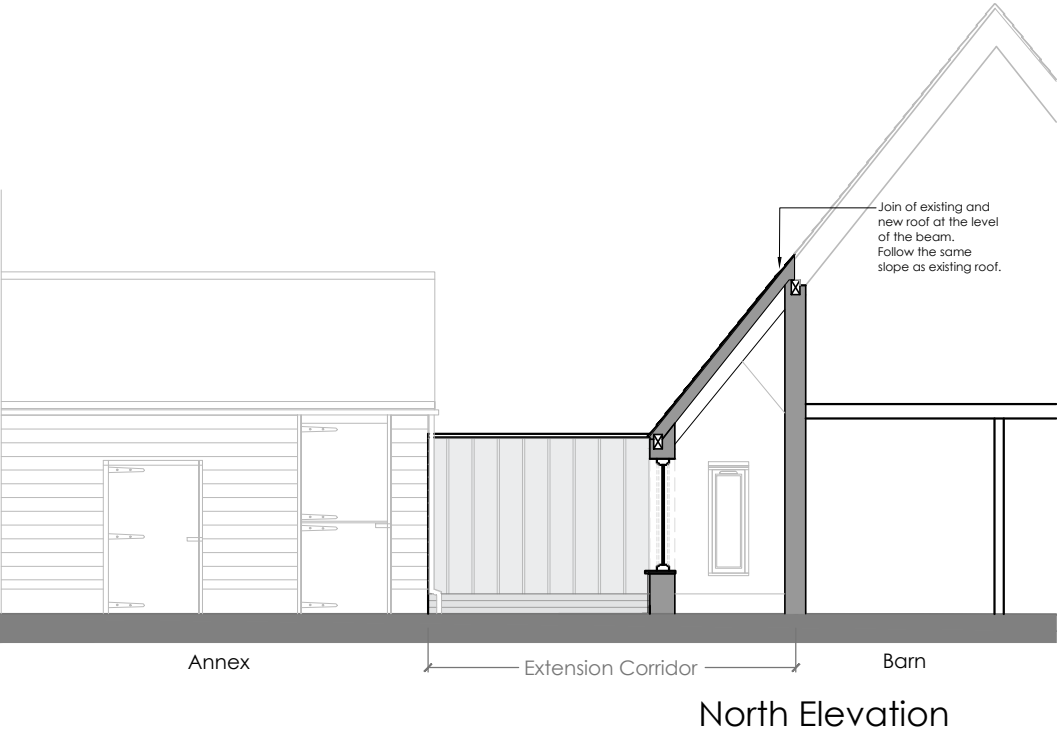


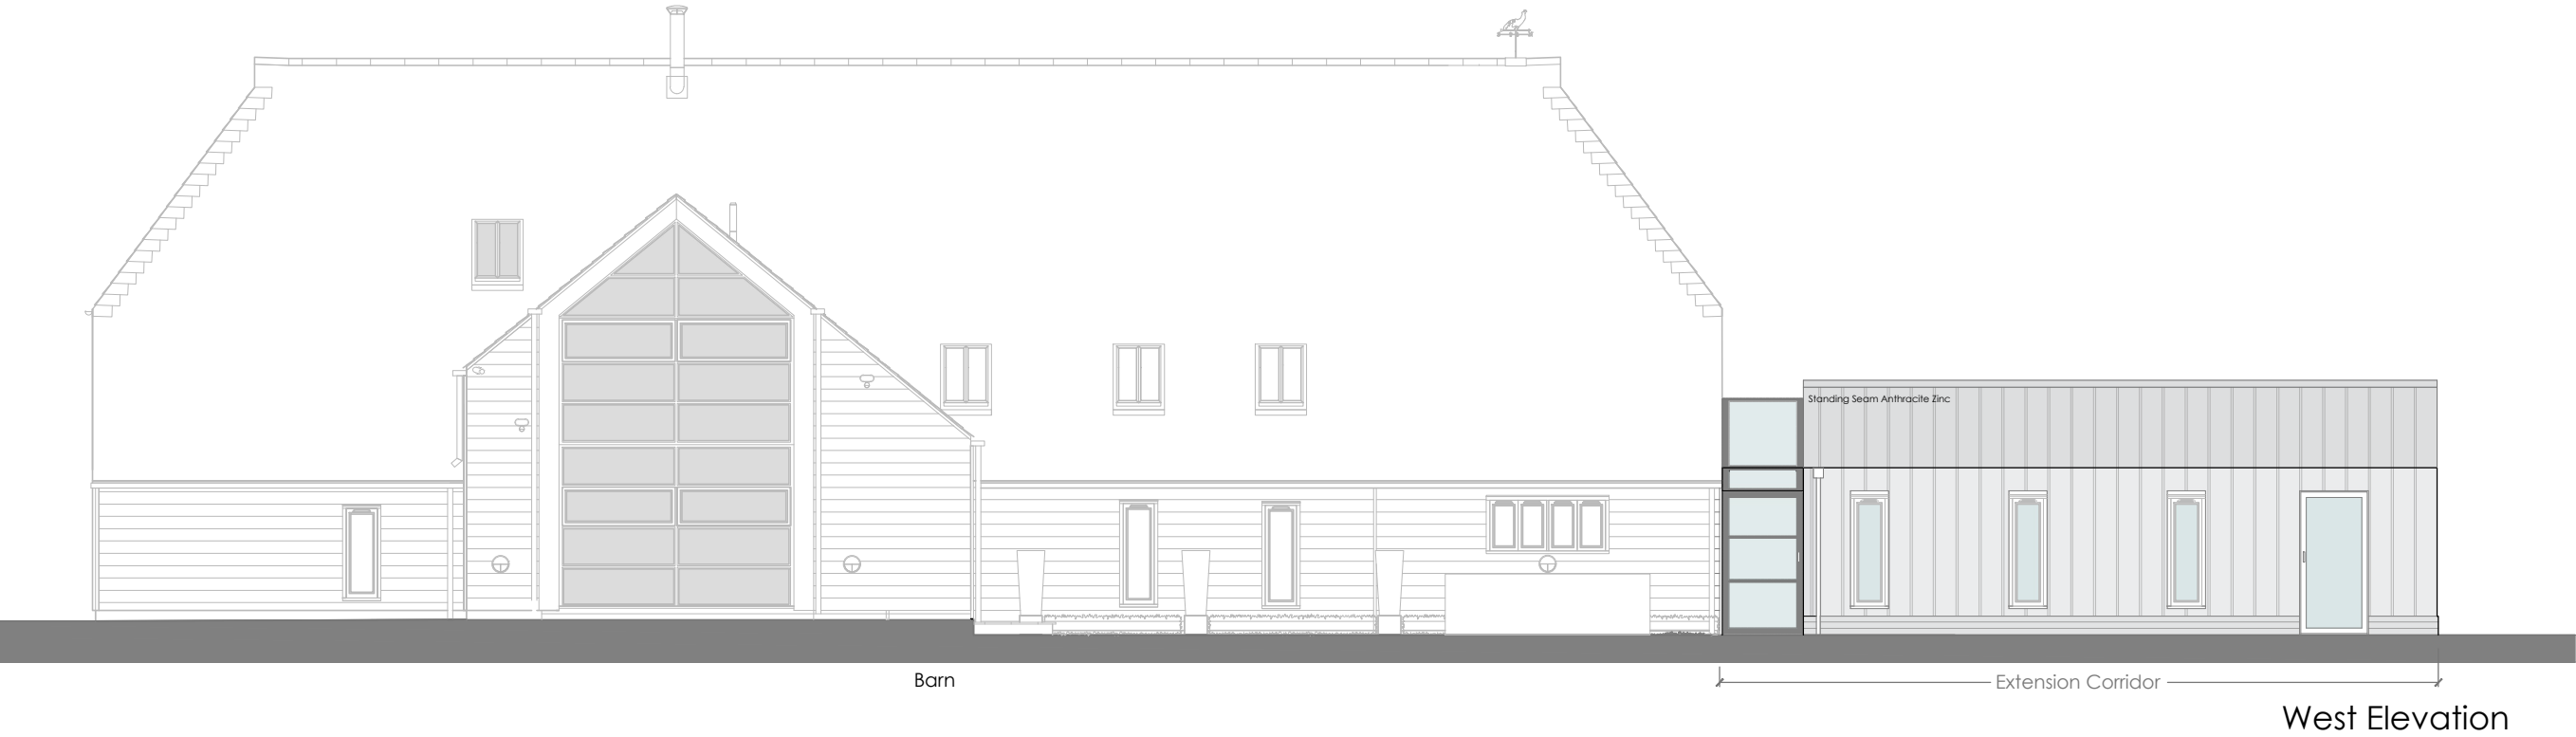

Revision	Amendment	Date
A	Revised Link Extension Design	01/10/26

AA+D

Atelier Architecture + Design Ltd

The Studio, 6 Marsworth Wharf
Tring, Bucks, HP23 4BW

T: 01442 828201 E: info@atelier-architects.co.uk
www.atelier-architects.co.uk

Project:

Roe Green Barn, Sandon
Glazed Link
Karl Judd, Maaike Van Wijk

Drawing Title:

Elevations

Scale: 1:100 @ A3 Date: 27.05.26

Drawing No:	Rev:
590 / TP / 004	A

copyright reserved