
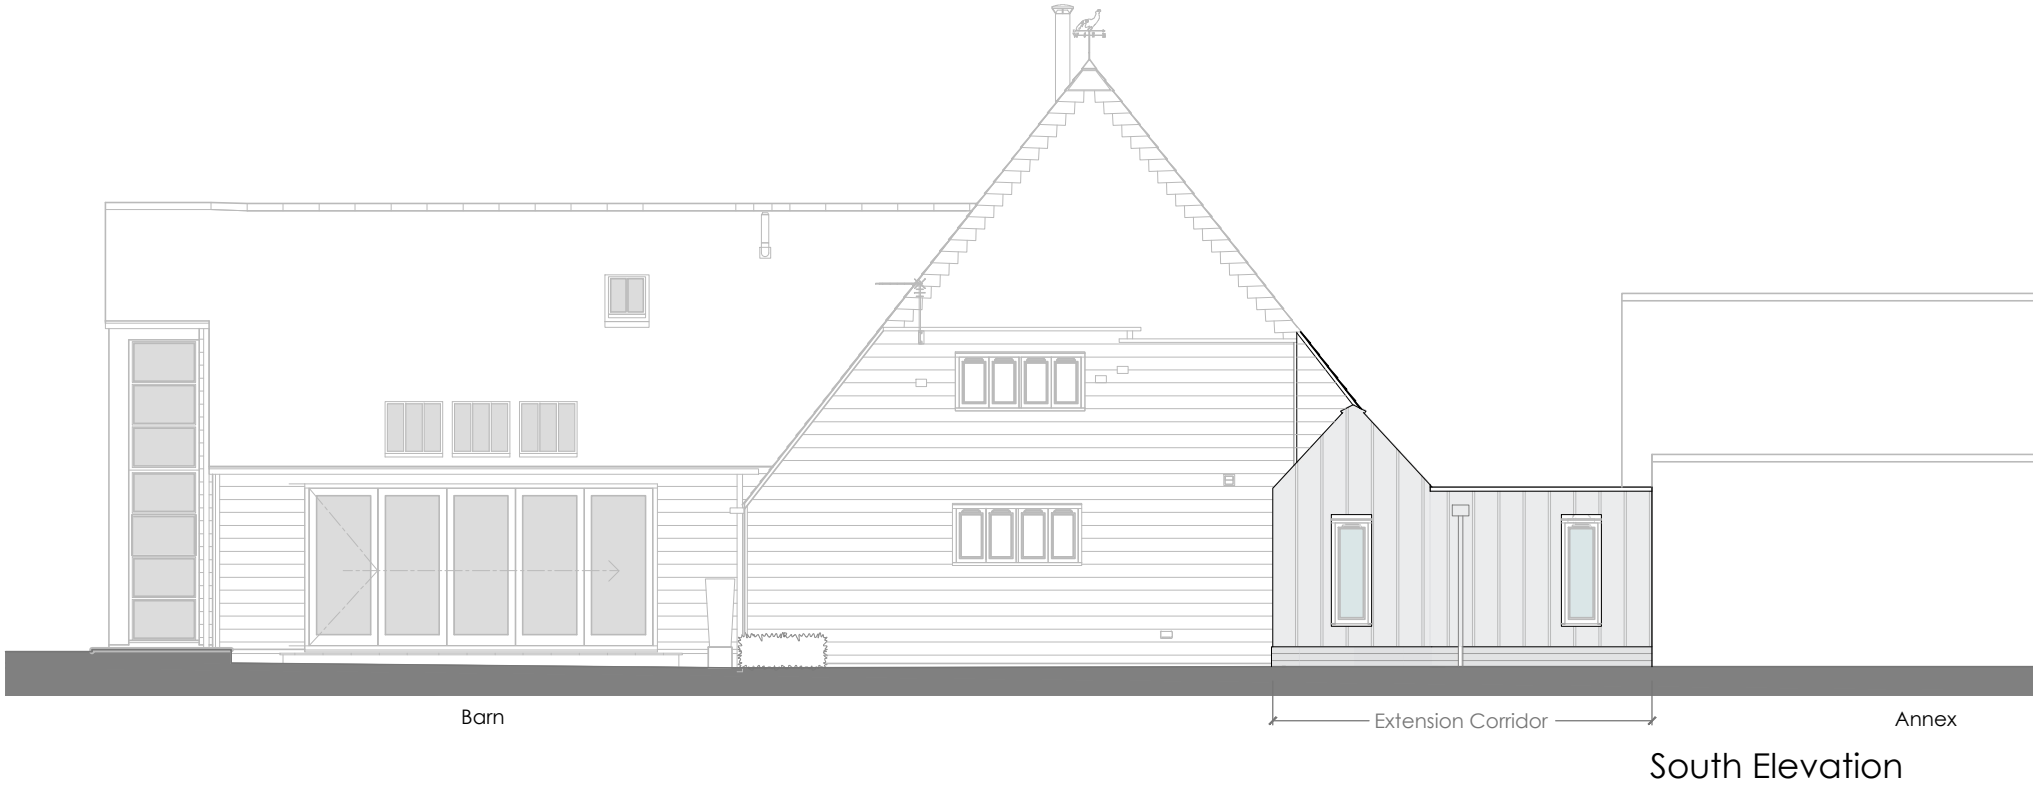


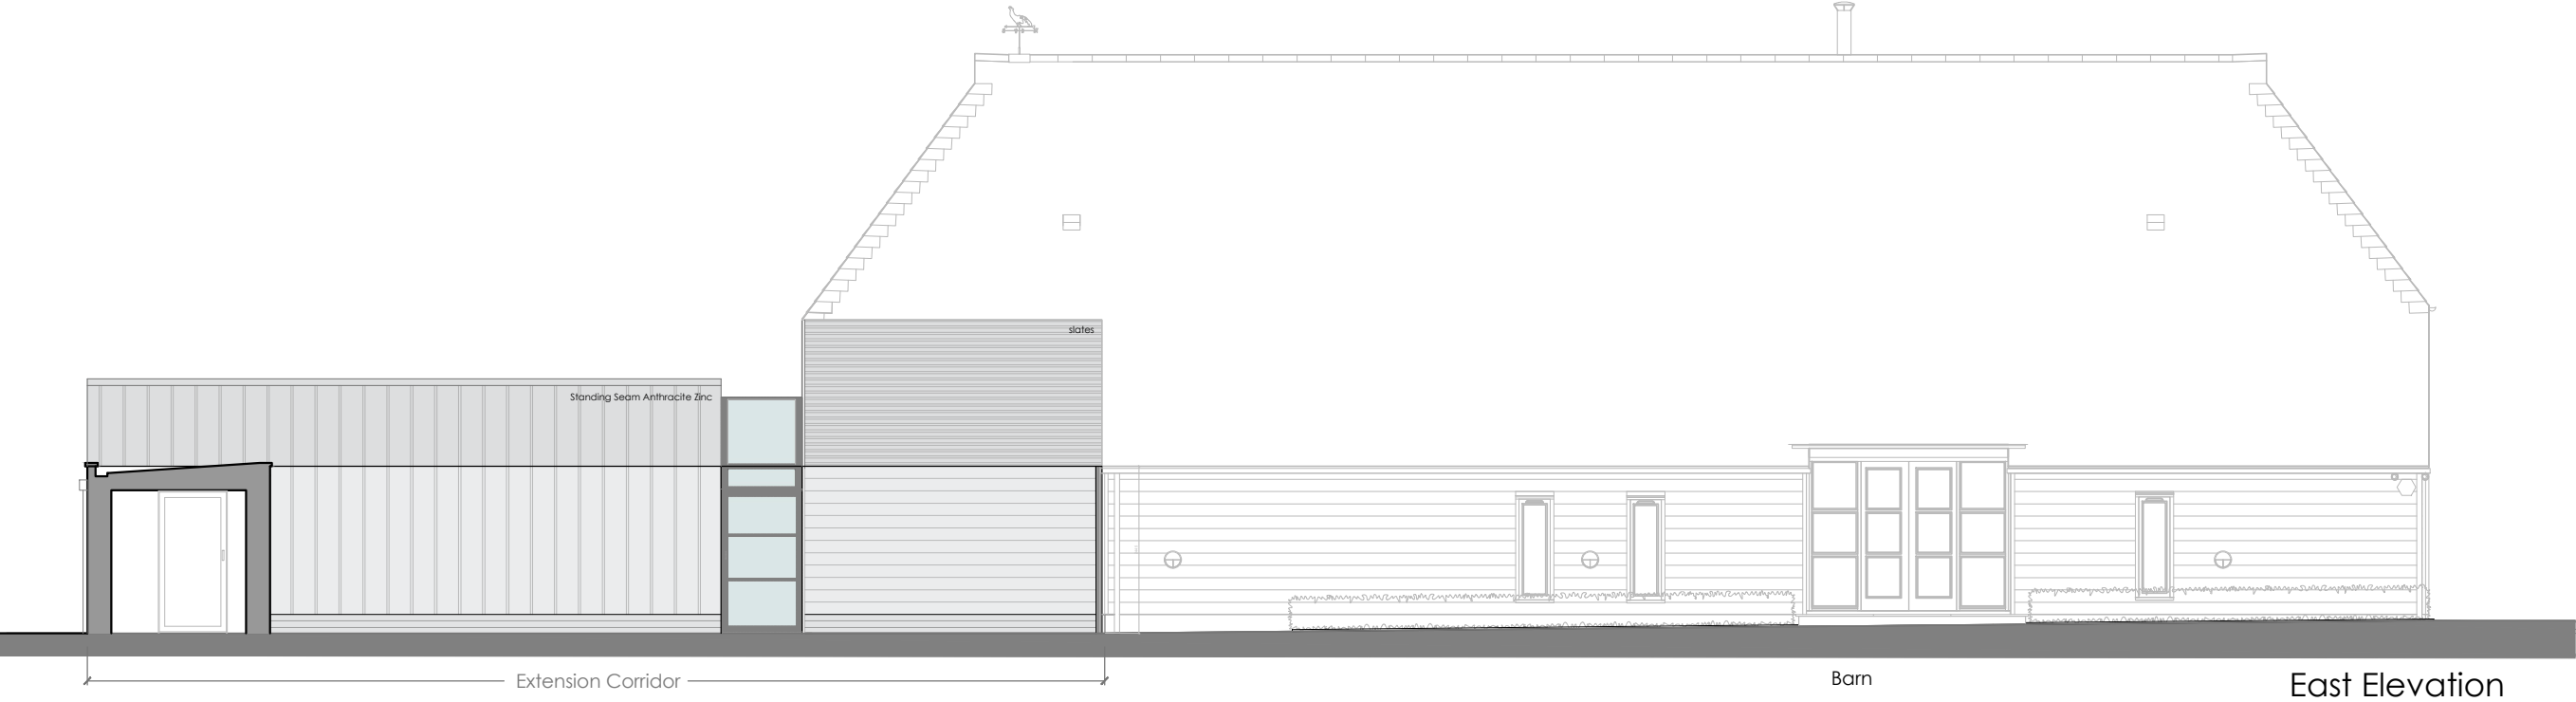

A	Revised Link Extension Design	01/10/26
Revision	Amendment	Date

AA+D

Atelier Architecture + Design Ltd

The Studio, 6 Marsworth Wharf

Tring, Bucks, HP23 4BW

T: 01442 828201 E: info@atelier-architects.co.uk

www.atelier-architects.co.uk

Project:

Roe Green Barn, Sandon

Glazed Link

Karl Judd, Maaïke Van Wijk

Drawing Title:

Elevations

Scale: 1:100 @ A3

Date: 27.05.26

Drawing No:

590 / TP / 003

Rev:

A

copyright reserved