
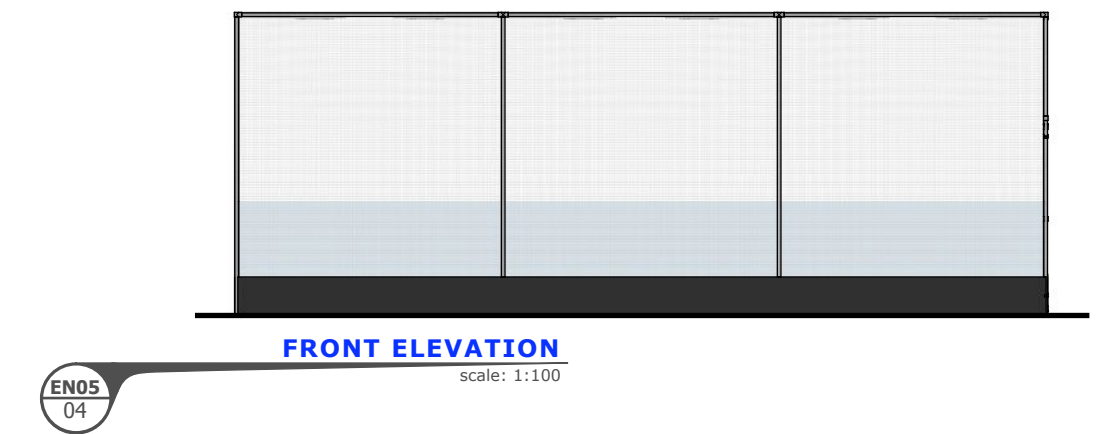


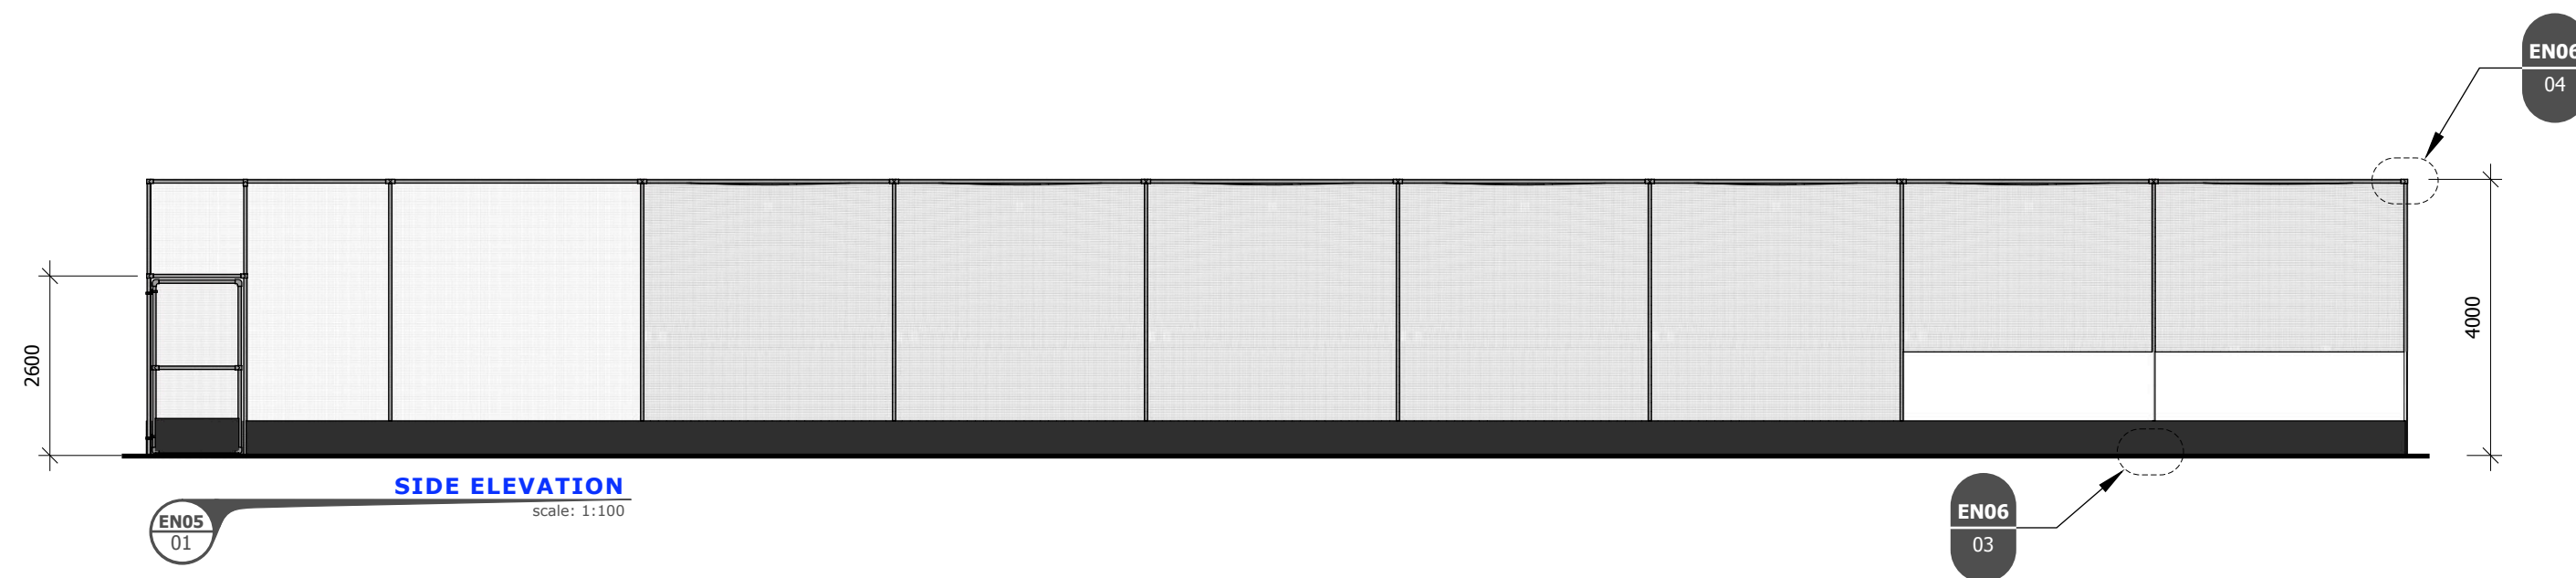

Specification for Three Lane 33m Enclosed 'tp5t' Facility

Playing Surface Dimension: Three Lanes 33m x 10.95m

Synthetic playing surface carpets: per lane 33m x 3.65m
'tp5' Premium grade tufted artificial carpet construction
Green playing area carpet with Green borders
Optional: single tone green or NPC
Optional: NPC playing area with green or blue borders
Optional: training aid - contrasting stump lines
Run Up: 'tp5' premium tufted carpet per lane: 6m x 3.65m single tone green

Shock Pads: Per Lane

'tp2' Batting Area: pace modifying shock pads for the pitching area 19m x 3.4m
'tp3' Bowling Area and Run-up: Load absorbing shock pad 14m x 3.6m

Steelwork System Dimensions: Per Lane



Height: 4m
Lane Length: 25.55m
Width: 3.6 - 3.65m
48mm Diameter galvanised steel tubes set in a 52mm diameter socket.
Optional: green or black powder coating
Optional: pedestrian gate with latch

Netting systems

HD Protection tunnels: 25.55m x 4m exclusive total-play design one seamless piece of total-play's 'HD' netting secured with PVC encapsulated tension wire
7.45m x 4m HD panel sidewalls
4m high white bowler netting
Single batting curtains (white mesh) 2m x 7.3m
Optional: 25.55m x 4m HD netting walled panel design
Optional: green or black netting
Optional: additional 'double' or 'wrap' batting curtains
Optional: protection skirt in green or black (PVC): protects the bottom section of netting, 500m high.

Security fence

All systems can be built with perimeter security fencing and gates. design options include gate width, fence height, colour and type of perimeter safety path.

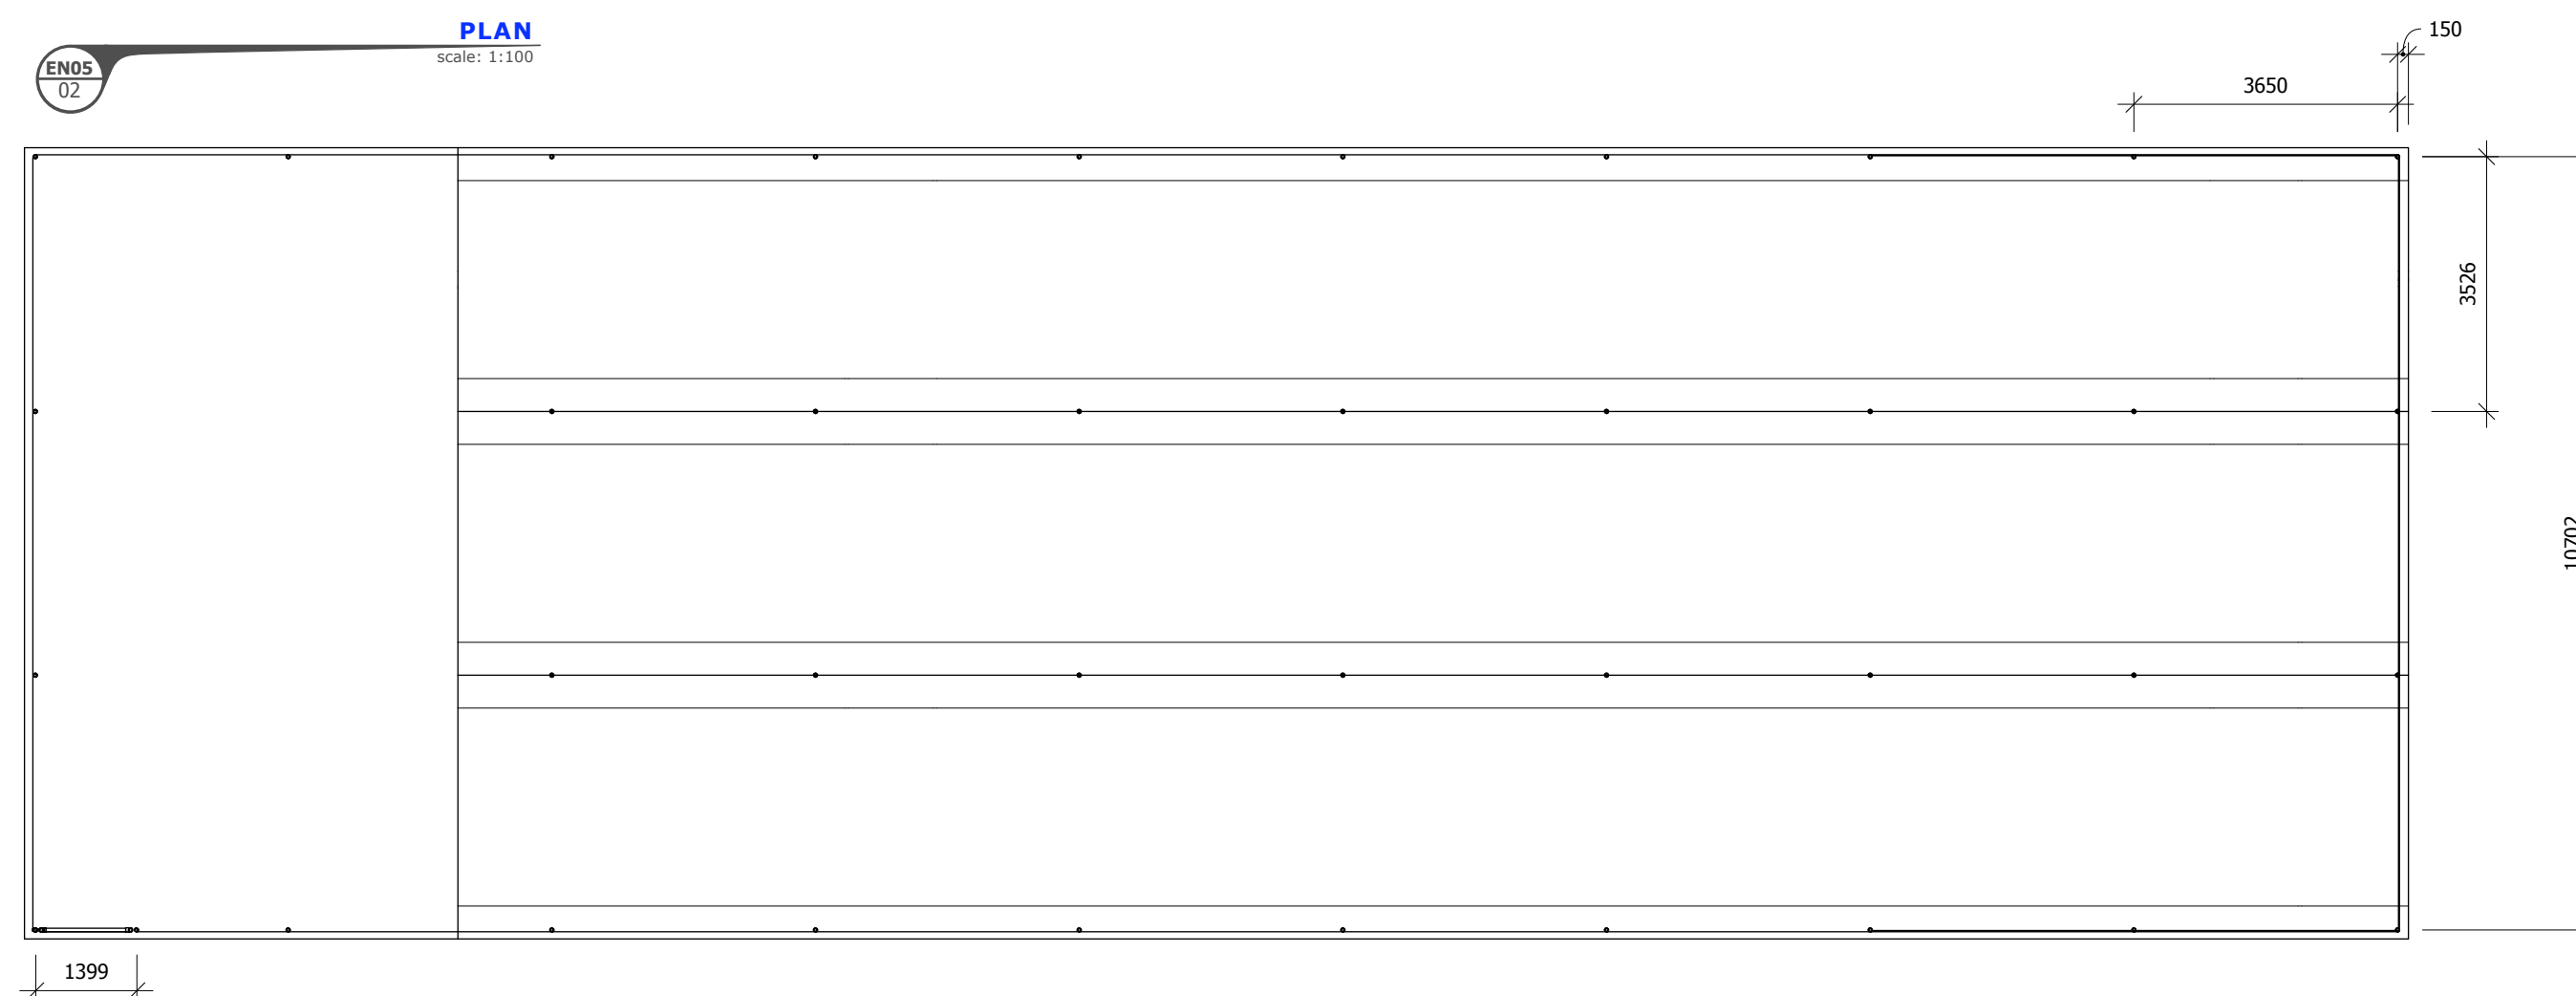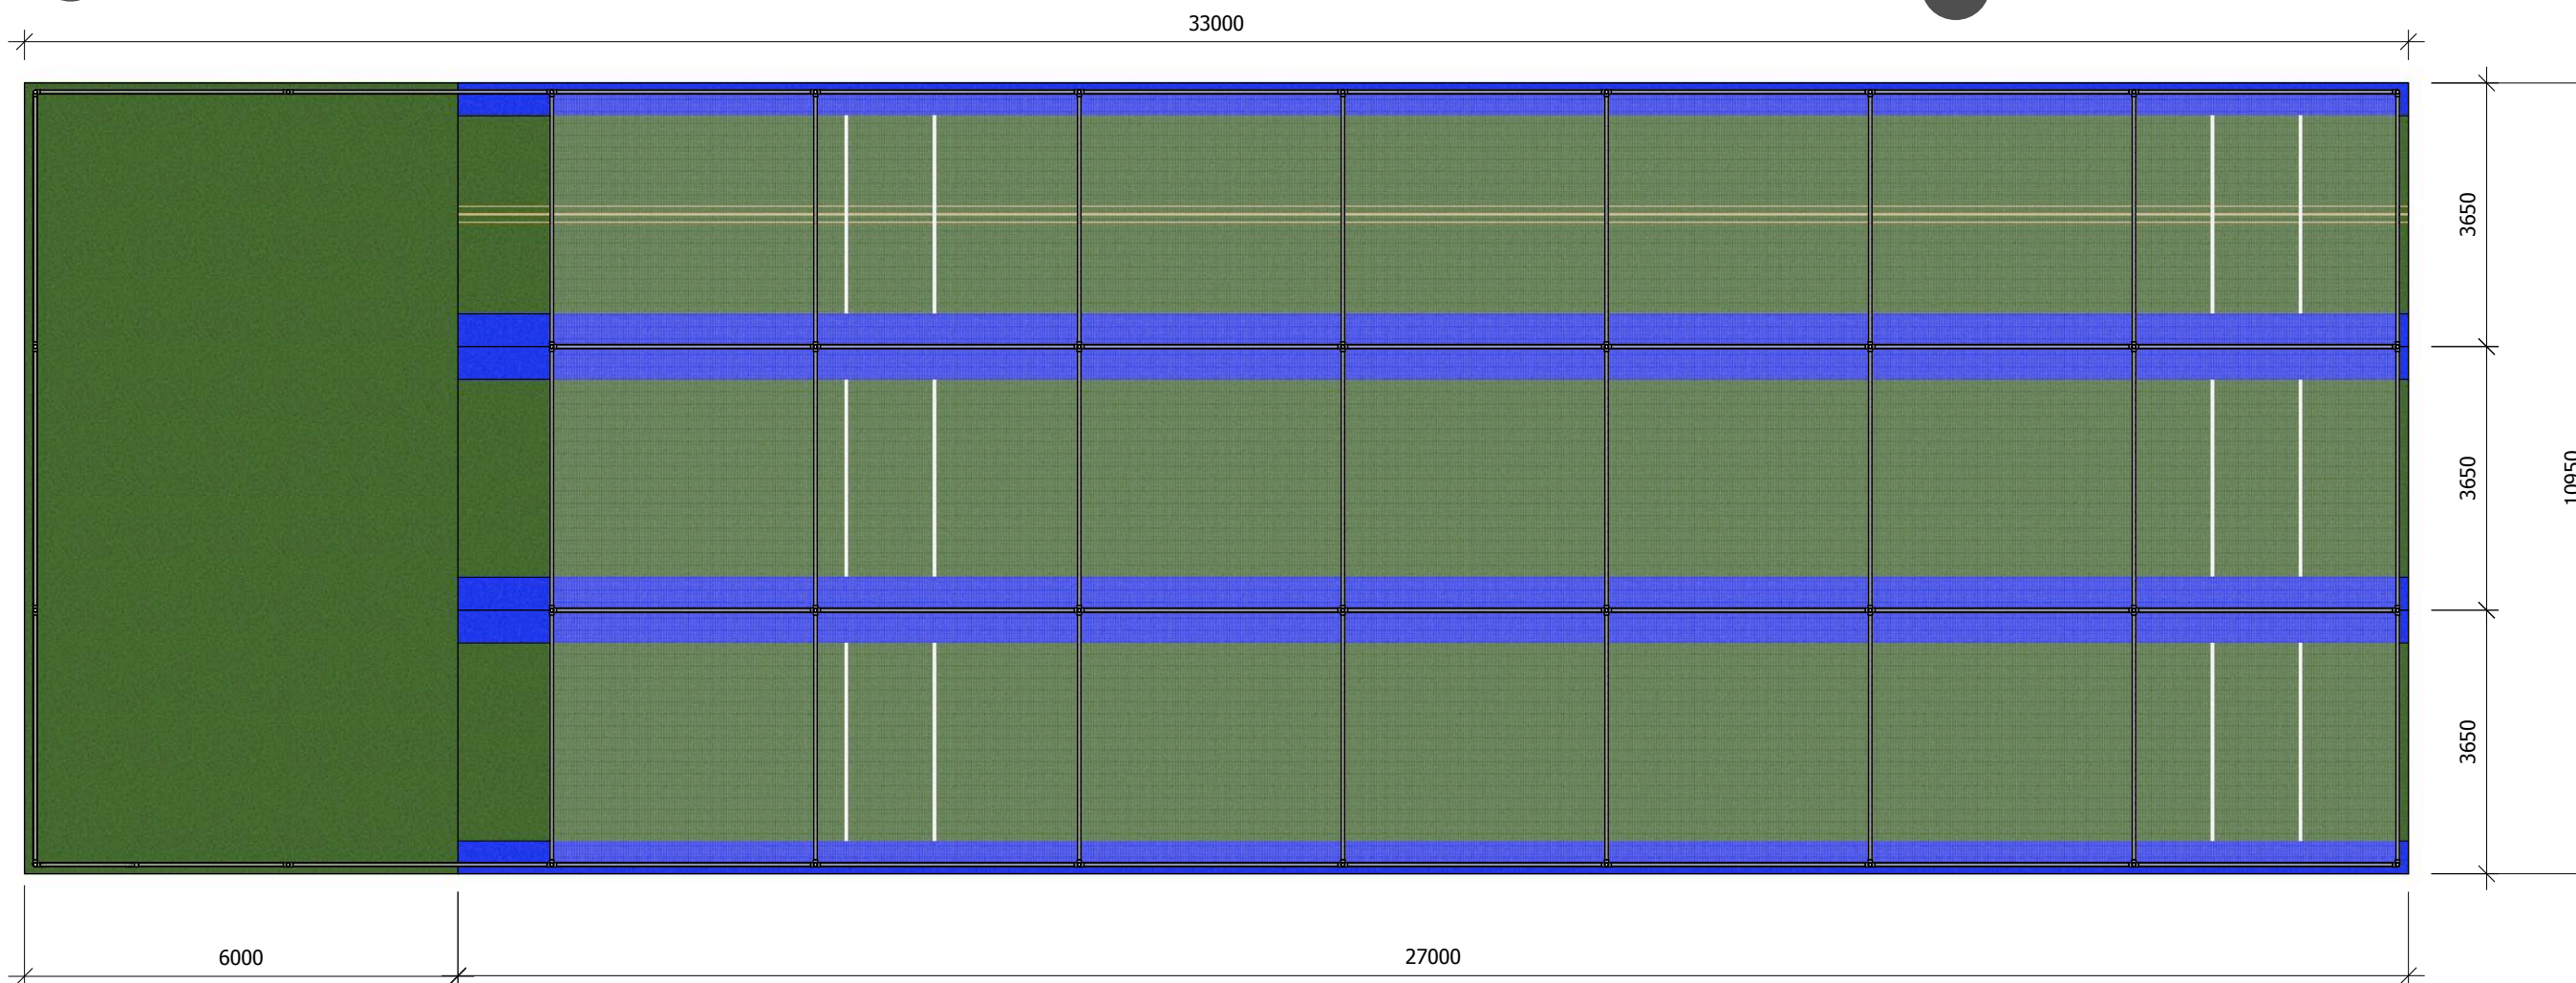

This document is a strictly confidential communication to and solely for the use of 'The Client'.
This document and the information in it, are provided in confidence to 'The Client', for the sole purpose of exploring potential ground development works.
No part of it may be reproduced or communicated to any other third party without the express written permission of total-play Ltd

The 'tp5t' system designed and installed by total-play Ltd is an England and Wales Cricket Board, (ECB) Approved Non-Turf Pitch System.