

Proposed side elevation

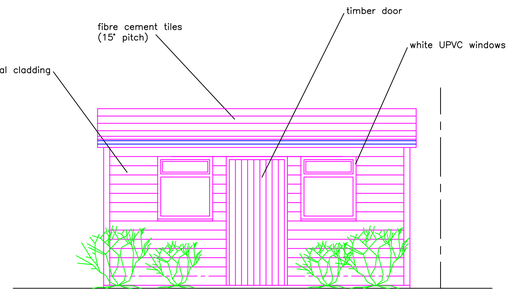

Proposed front elevation

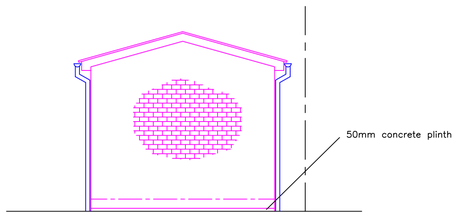

Proposed side elevation

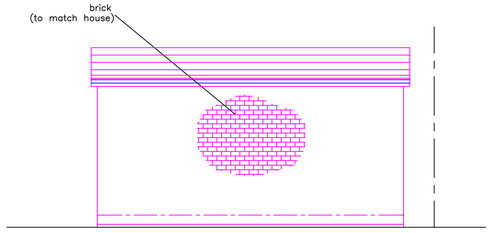

Proposed rear elevation

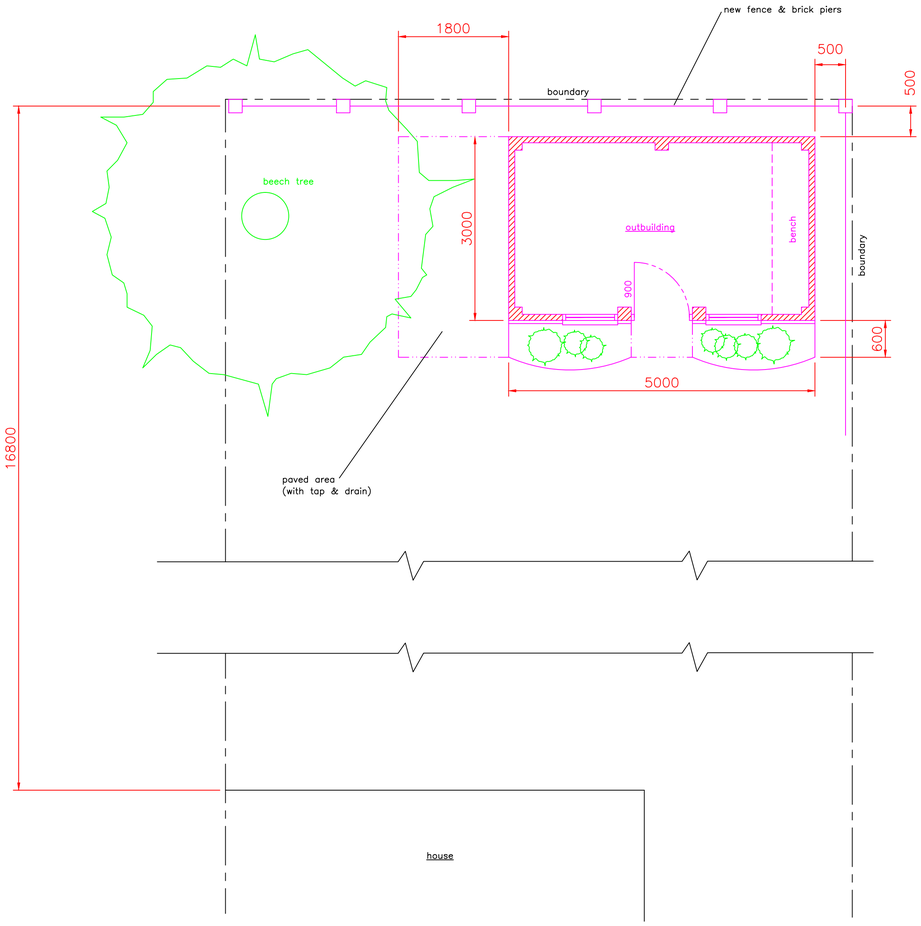

Proposed floor plan/plot

Legend

- Timber stud wall
- Block wall
- Brick wall
- New construction
- Existing construction

1 0 1 2 3

Metres
(1:50)

1. SEE SEPARATE SHEETS FOR SITE LOCATION PLAN AND BLOCK PLAN.
2. ALL EXTERNAL MATERIALS TO MATCH AND BLEND WITH EXISTING.
3. NO ENCROACHMENT ONTO ADJOINING OWNERS LAND TO BE TAKEN WITHOUT THEIR PRIOR WRITTEN CONSENT.
4. ANY WORK UNDERTAKEN PRIOR TO PLANNING OR BUILDING REGULATIONS APPROVAL IS ENTIRELY AT THE OWNERS RISK.

DIMENSIONS IN METRIC UNITS

A	First issue	12 Feb 2018

AMENDMENTS:

TITLE: single storey side extension replacing garage + extended roof & dormers to enlarge first floor accomodation + internal alterations & new outbuilding (proposed outbuilding)

CLIENT:
Mr & Mrs Richard Weltz

ADDRESS:
100 Ninesprings Way
Hitchin
Herts, SG4 9NX

AMG Building Services Ltd
Tel: 01442 211880

DRAWN BY: David Purcell
Tel: 07714959470

SCALE: 1:50 Unless Stated (@A1) | DATE: Feb 2018

DRAWING No. DHP/556P | Sheet 3 of 3 | ISSUE: A