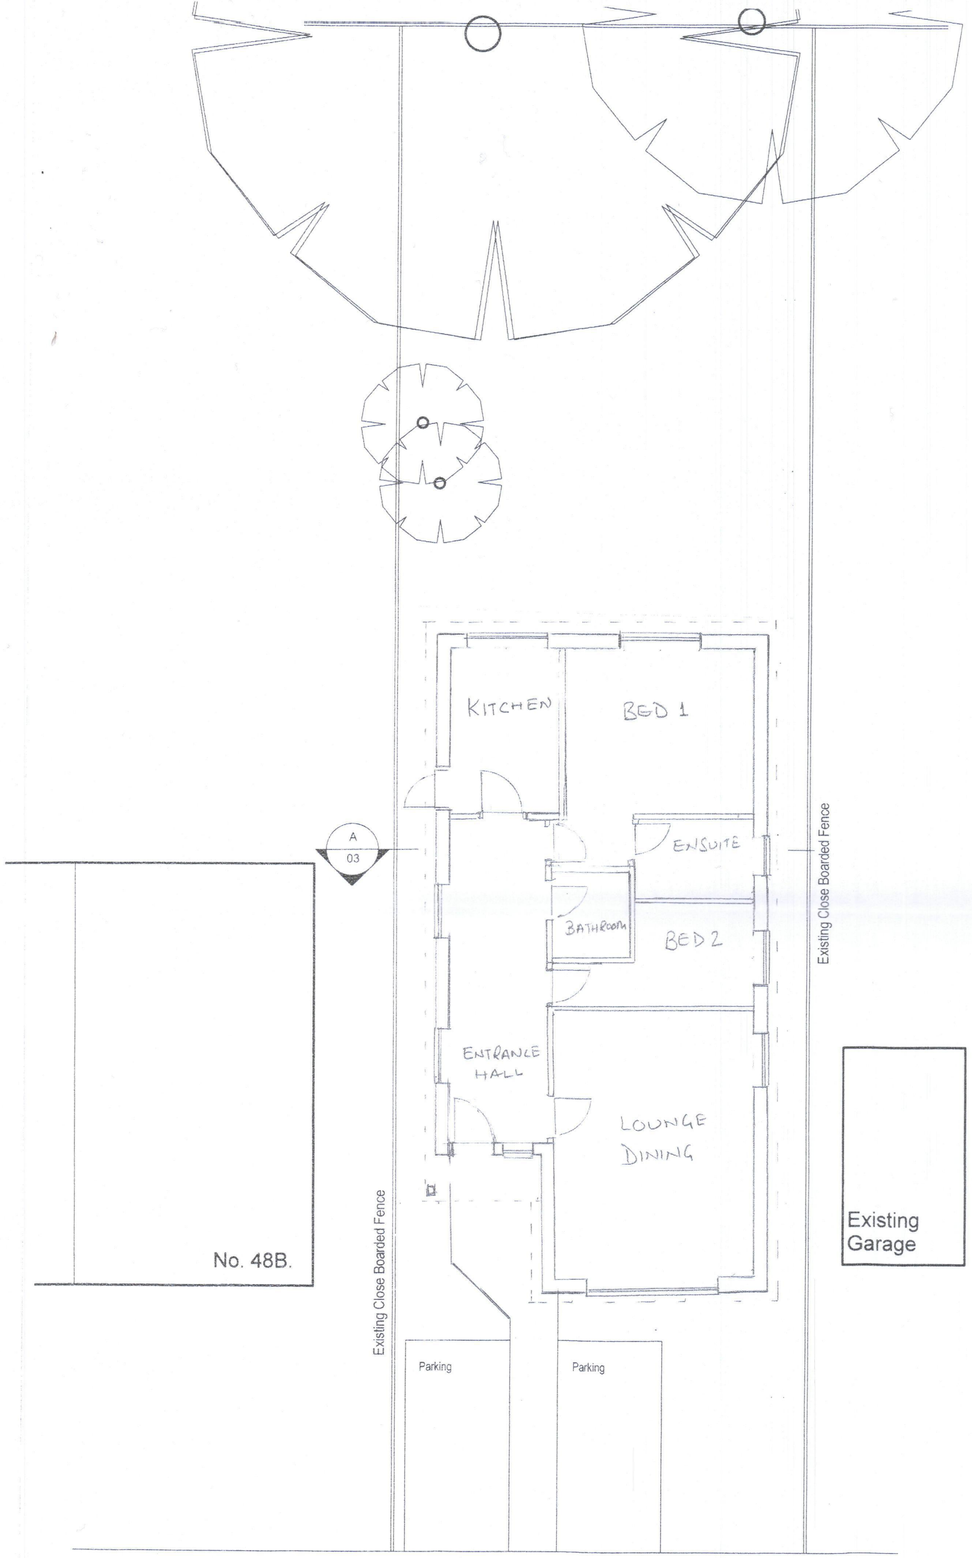

Proposed Ground Floor Plan
1 : 100

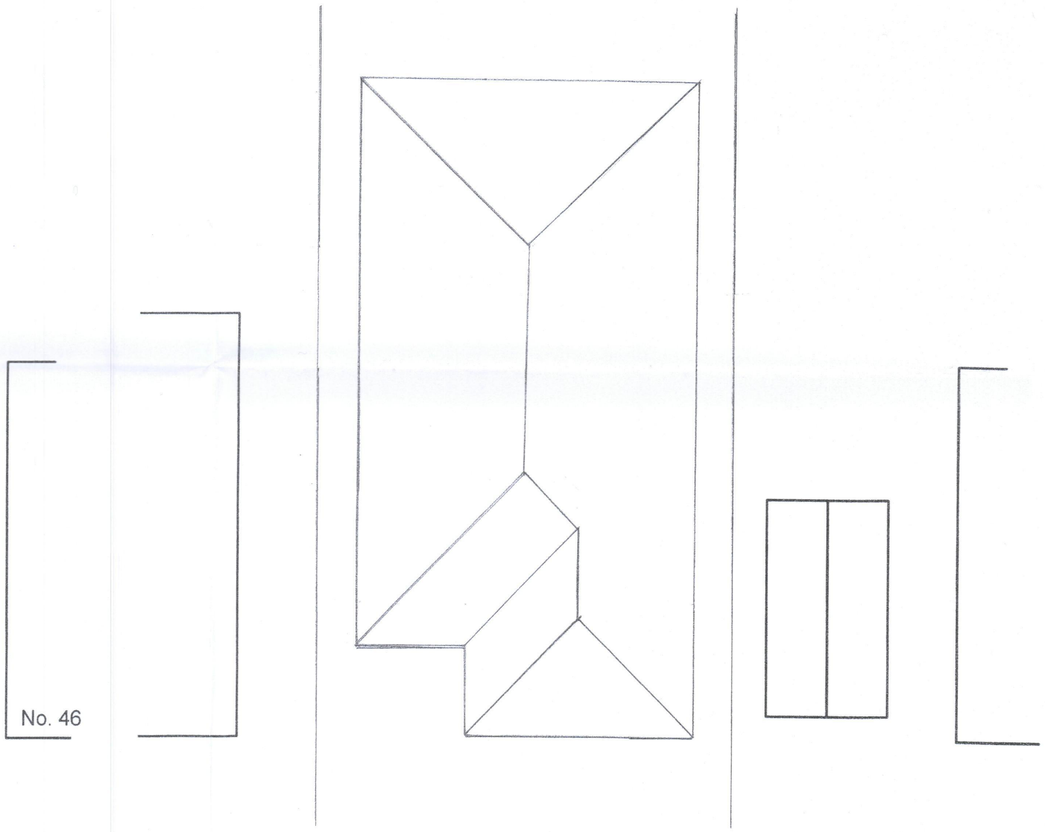

1 : 100

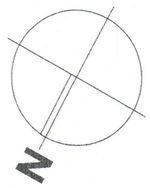

0 5 10 m

N.H.D.C.
24 APR 2018

DREAM HOMES HERTFORDSHIRE
17 PASTURE ROAD
LETCHWORTH SG6 3LP
07825869245
SURJIT_PHULL@HOTMAIL.COM

JOB TITLE
PROPOSED NEW DWELLING
LAND AT CAMPERS AVE
LETCHWORTH

DRAWING TITLE
PROPOSED GROUND FLOOR PLAN AND ROOF LINE

SCALE 1 : 100
SHEET SIZE A2
DATE APRIL 2018
DRAWING No 2
JOB NO 15