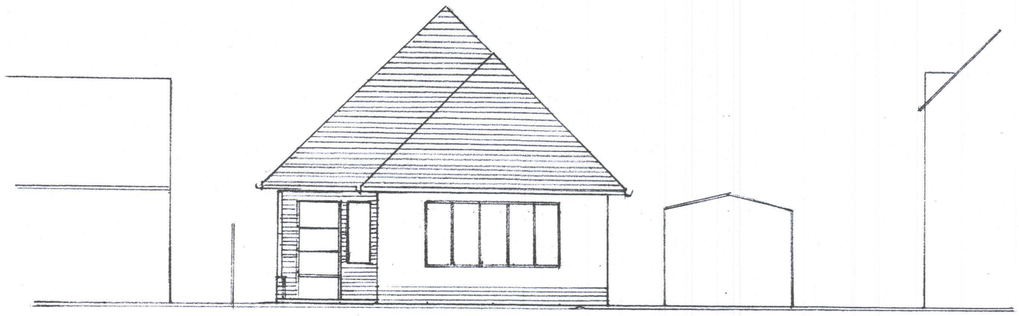

PROPOSED NORTH ELEVATION

1:100

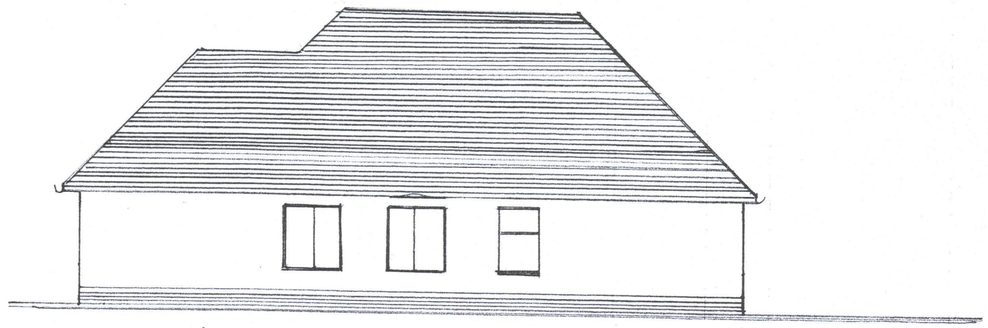

PROPOSED WEST ELEVATION

1:100

N.H.D.C.
24 APR 2018

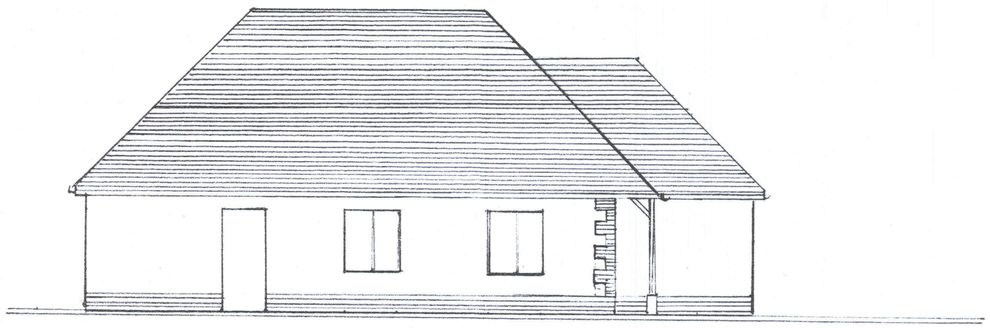

PROPOSED EAST ELEVATION

1:100

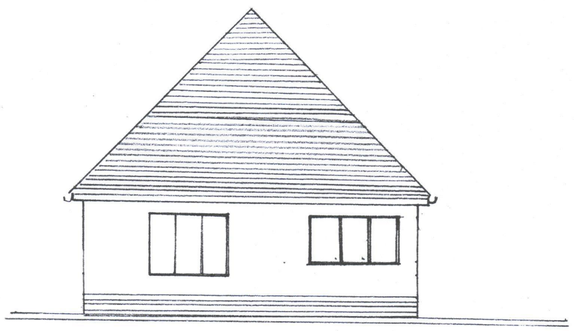

PROPOSED SOUTH ELEVATION

1:100

SCALE 1:100

DREAM HOMES HERTFORDSHIRE
17 PASTURE ROAD
LETCHWORTH SG6 3LP
07825869245
SURJIT_PHULL@HOTMAIL.COM

JOB TITLE

PROPOSED NEW DWELLING
LAND AT CAMPERS AVE
LETCHWORTH.

DRAWING TITLE

PROPOSED ELEVATIONS

SCALE 1:100
SHEET SIZE A2
DATE APRIL 2018
DRAWING NO 3
JOB NO 15