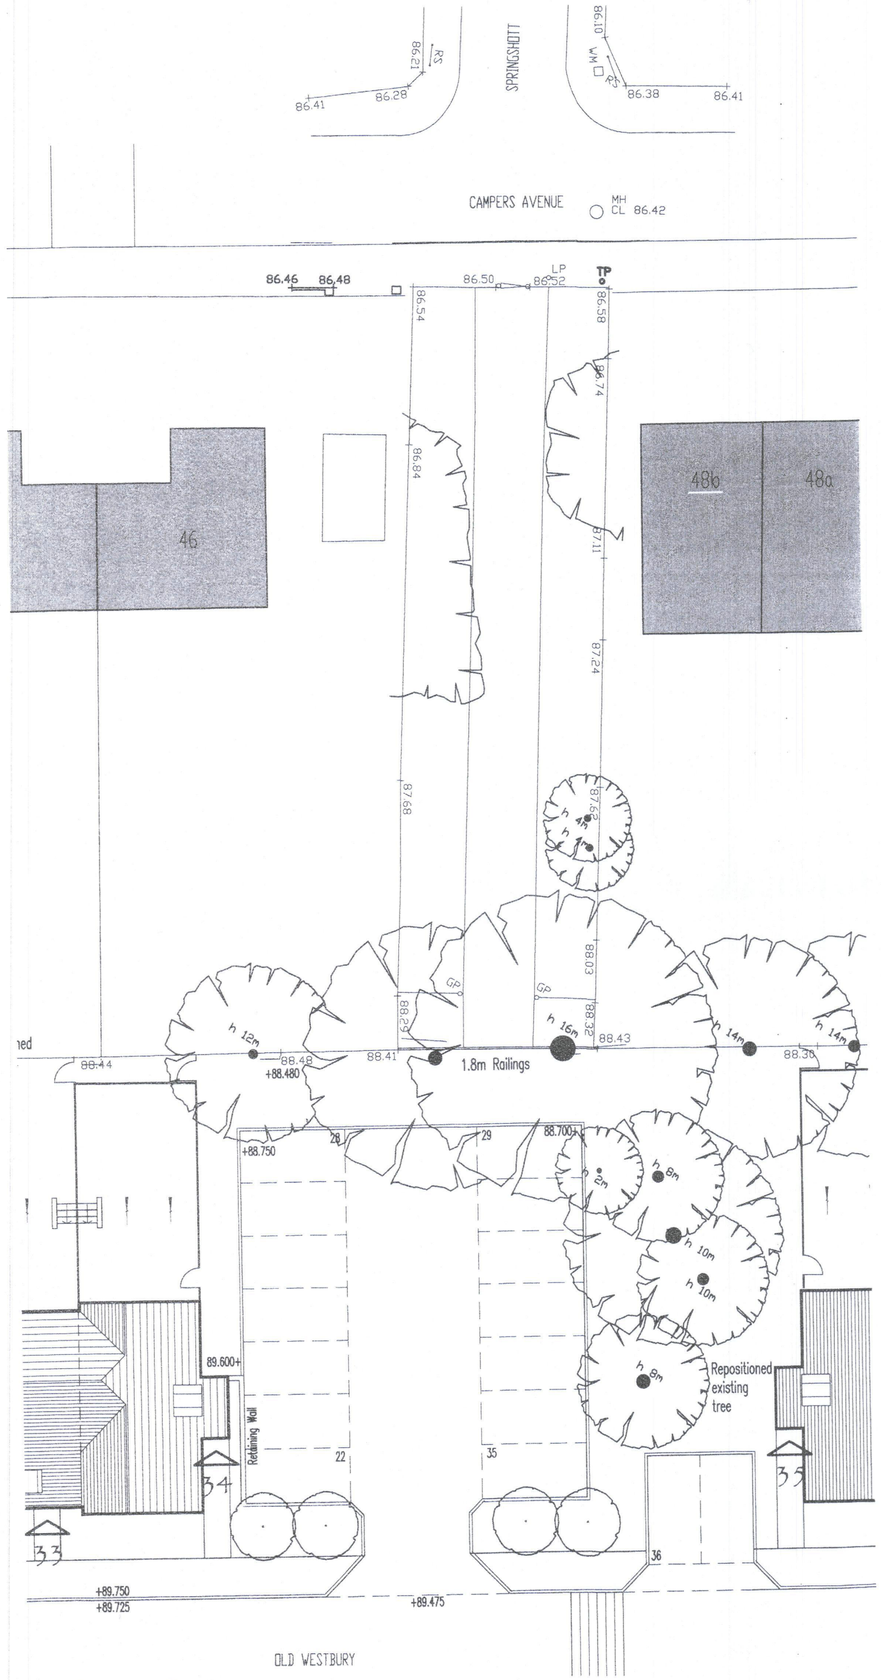

Site Plan as Existing

1:200 scale

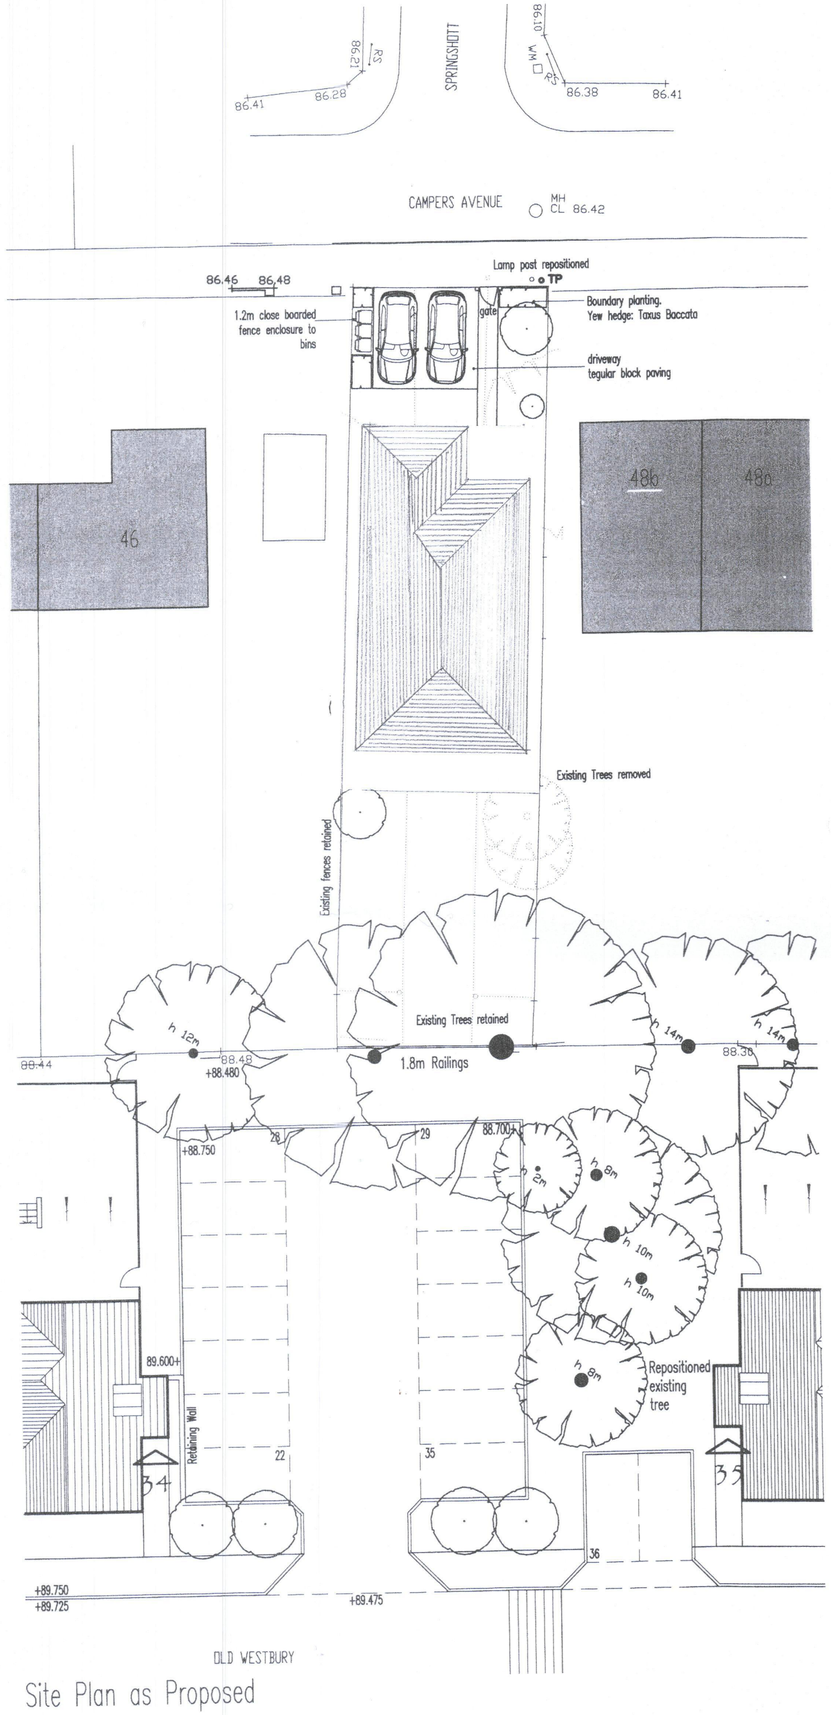

Site Plan as Proposed

1:200 scale



Location Plan

0 50m 100m

Scale 1:1250

N

N.H.D.C.
24 APR 2018

DREAM HOMES HERTFORDSHIRE
17 PASTURE ROAD
LETCHWORTH SG6 3LP
07825869245
SURJIT_PHULL@HOTMAIL.COM

JOB TITLE
PROPOSED NEW DWELLING
LAND AT CAMPERS AVE
LETCHWORTH

DRAWING TITLE
LOCATION PLAN AND SITE PLAN

SHEET SIZE A2
DATE- APRIL 2018
DRAWING NO 1
JOB NO 15

0m 10m 20m 30m

Scale 1:200

N