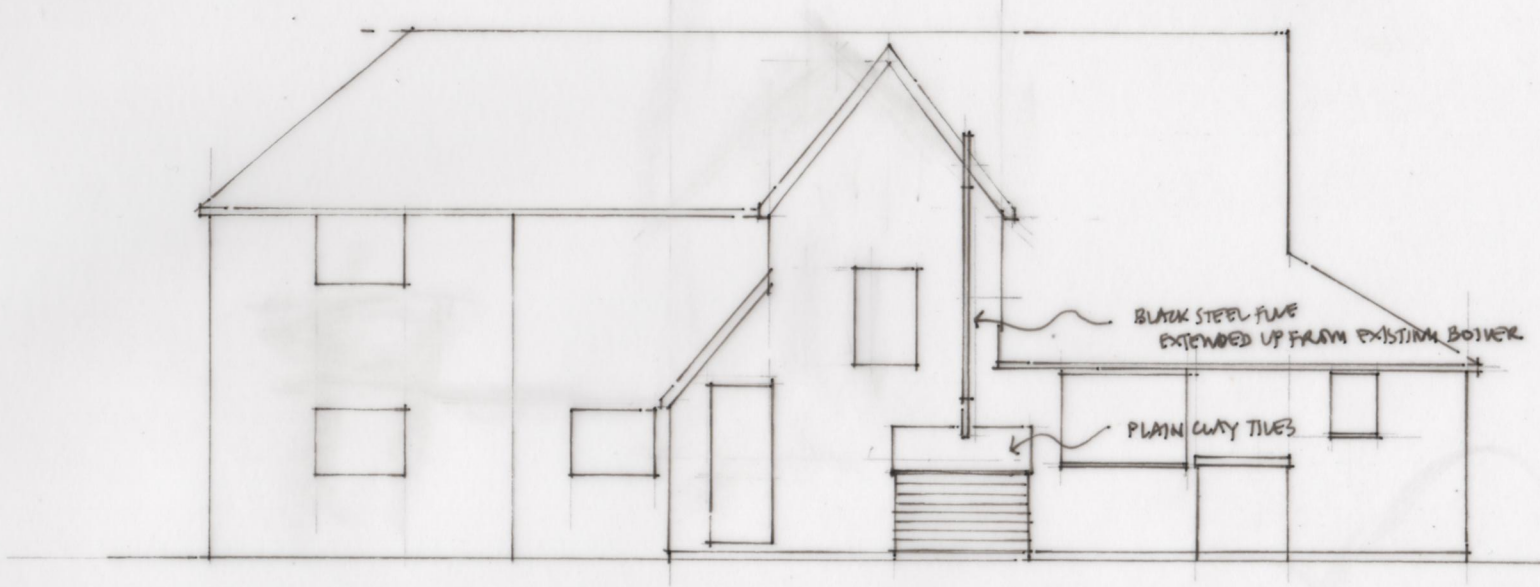


MAIN SIDE ELEVATION



NOM 1.9 x 1.2m DEMOUNTABLE
OAK CLAD BOXING ENCLOSURE
FOR EXISTING BOILER

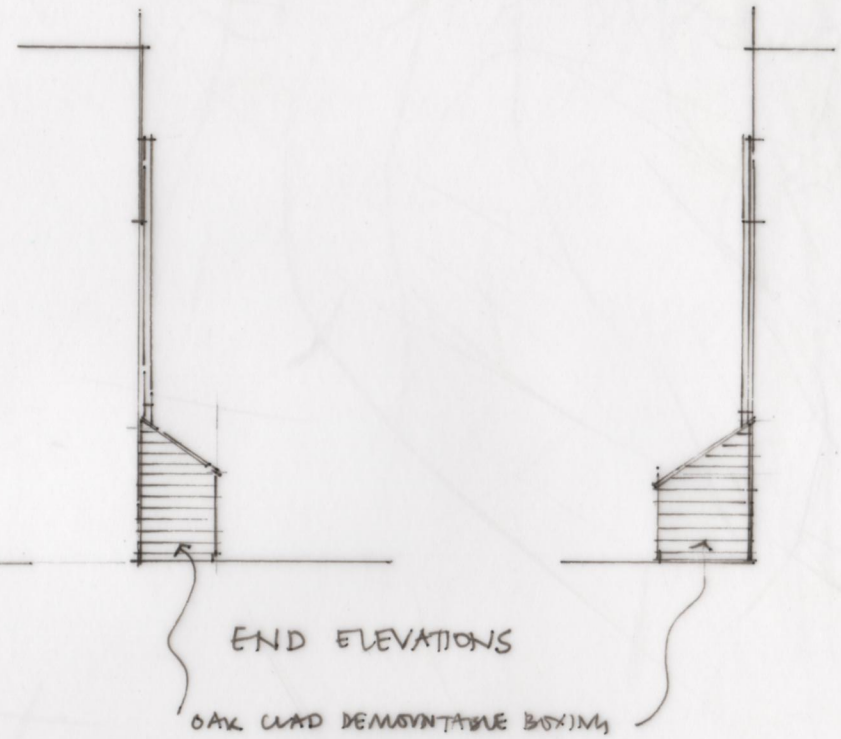

END ELEVATIONS

OAK CLAD DEMOUNTABLE BOXING

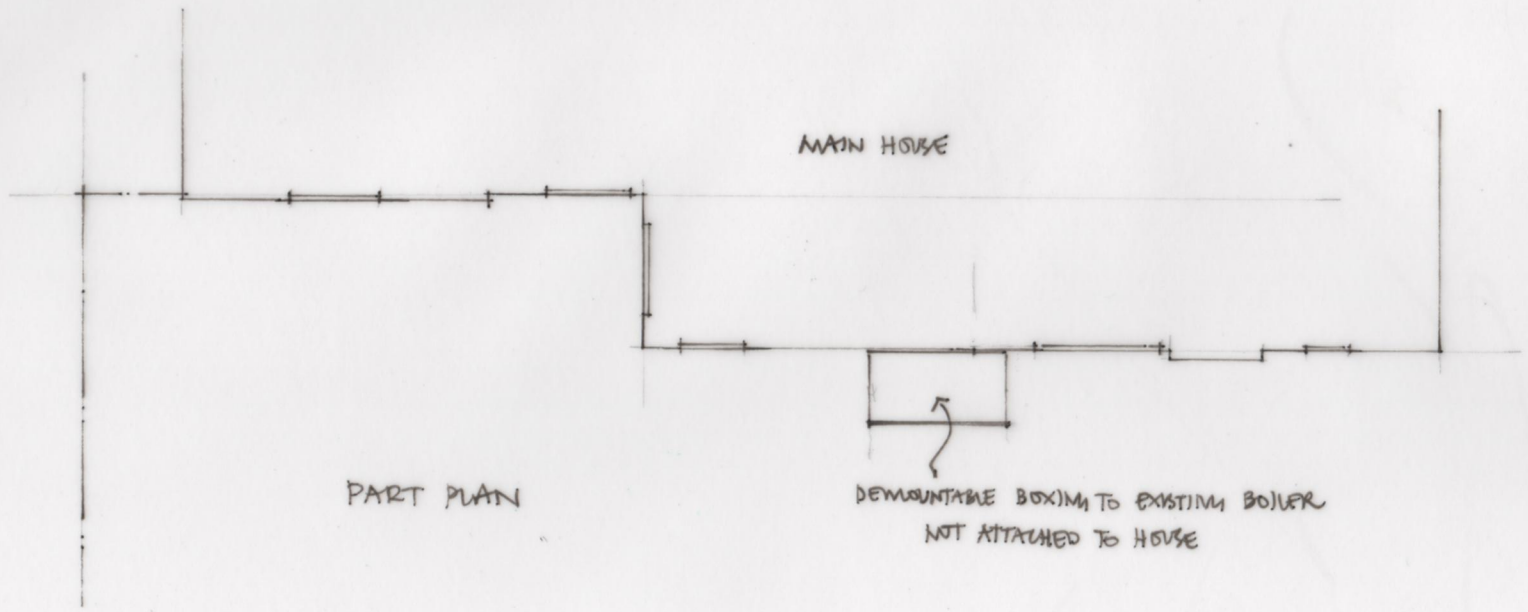


PART PLAN

DEMOUNTABLE BOXING TO EXISTING BOILER
NOT ATTACHED TO HOUSE

0 1 2 3m

JEREMY WILLIAMS LEROY
RIBA CHARTERED ARCHITECT

No1 THE LIMES HITCHIN HERTS SG5 2AY
TEL/FAX 01462 624740

4 BURGE END LANE
PIRTON

BOILER ENCLOSURE AND FLUE EXTENSION

PLAN & ELEVATIONS

JAN 2018 1.100@A3

P1