



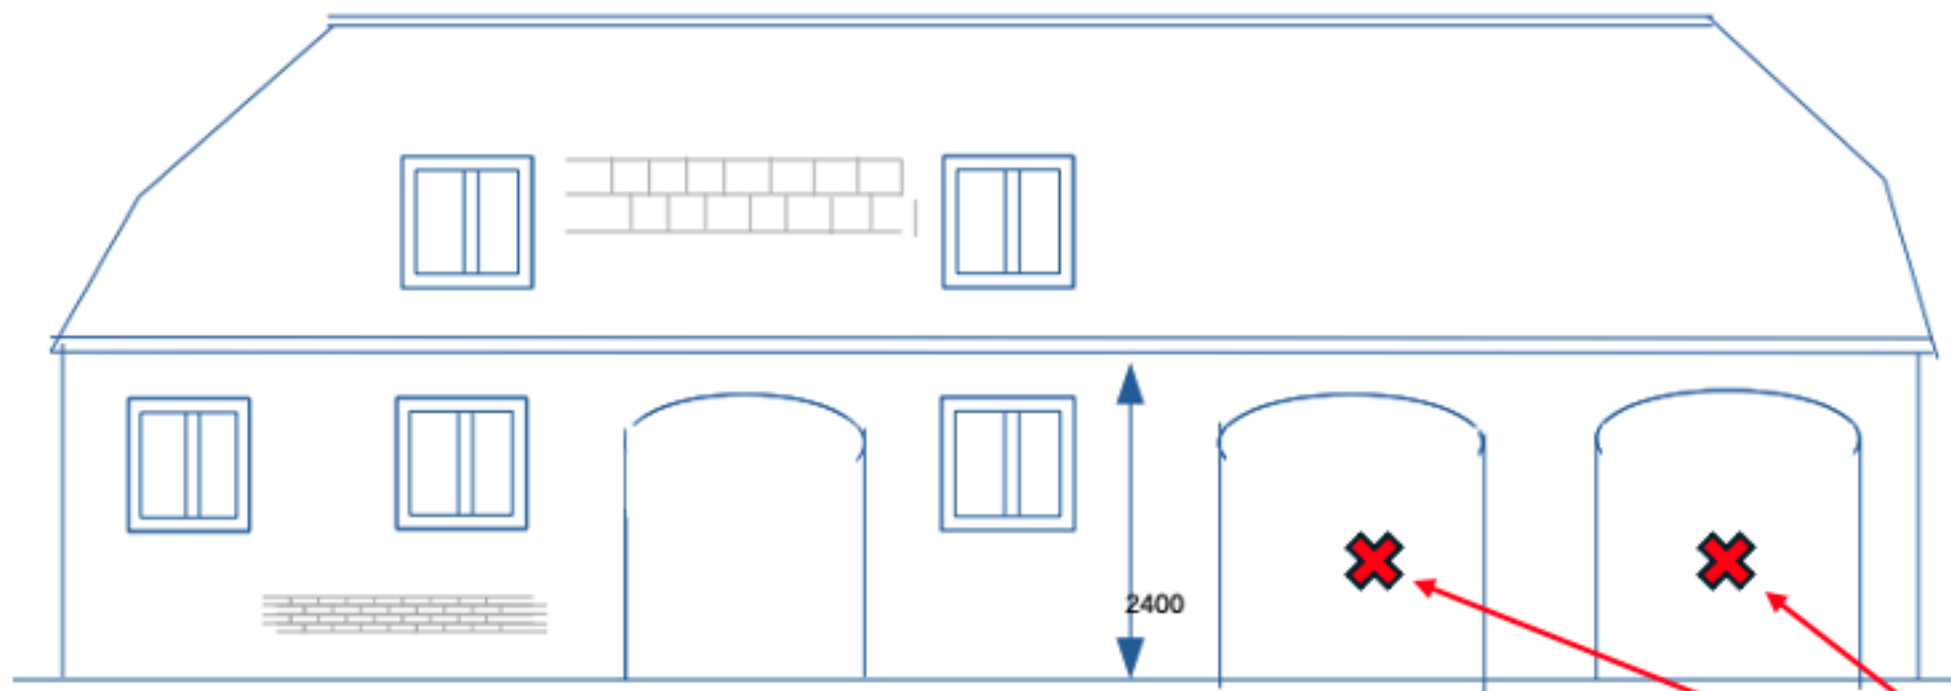

Existing front elevation

Existing metal
garage doors

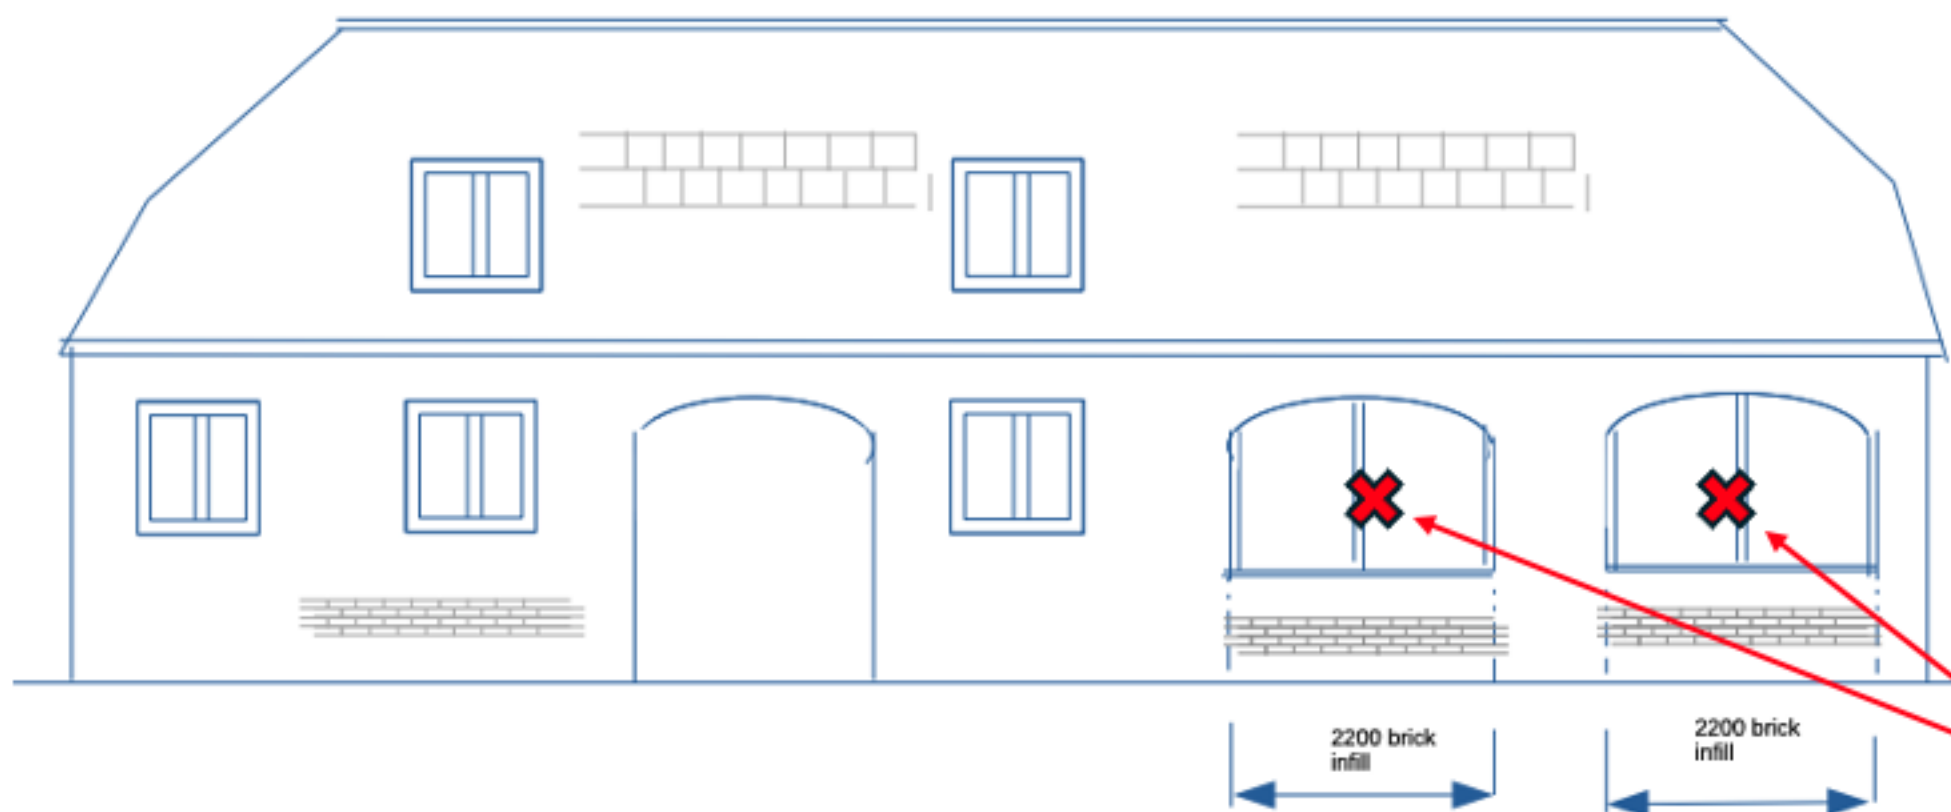

Proposed front elevation

Proposed aluminum
windows and red brick
infill