





FRONT ELEVATION SOUTH

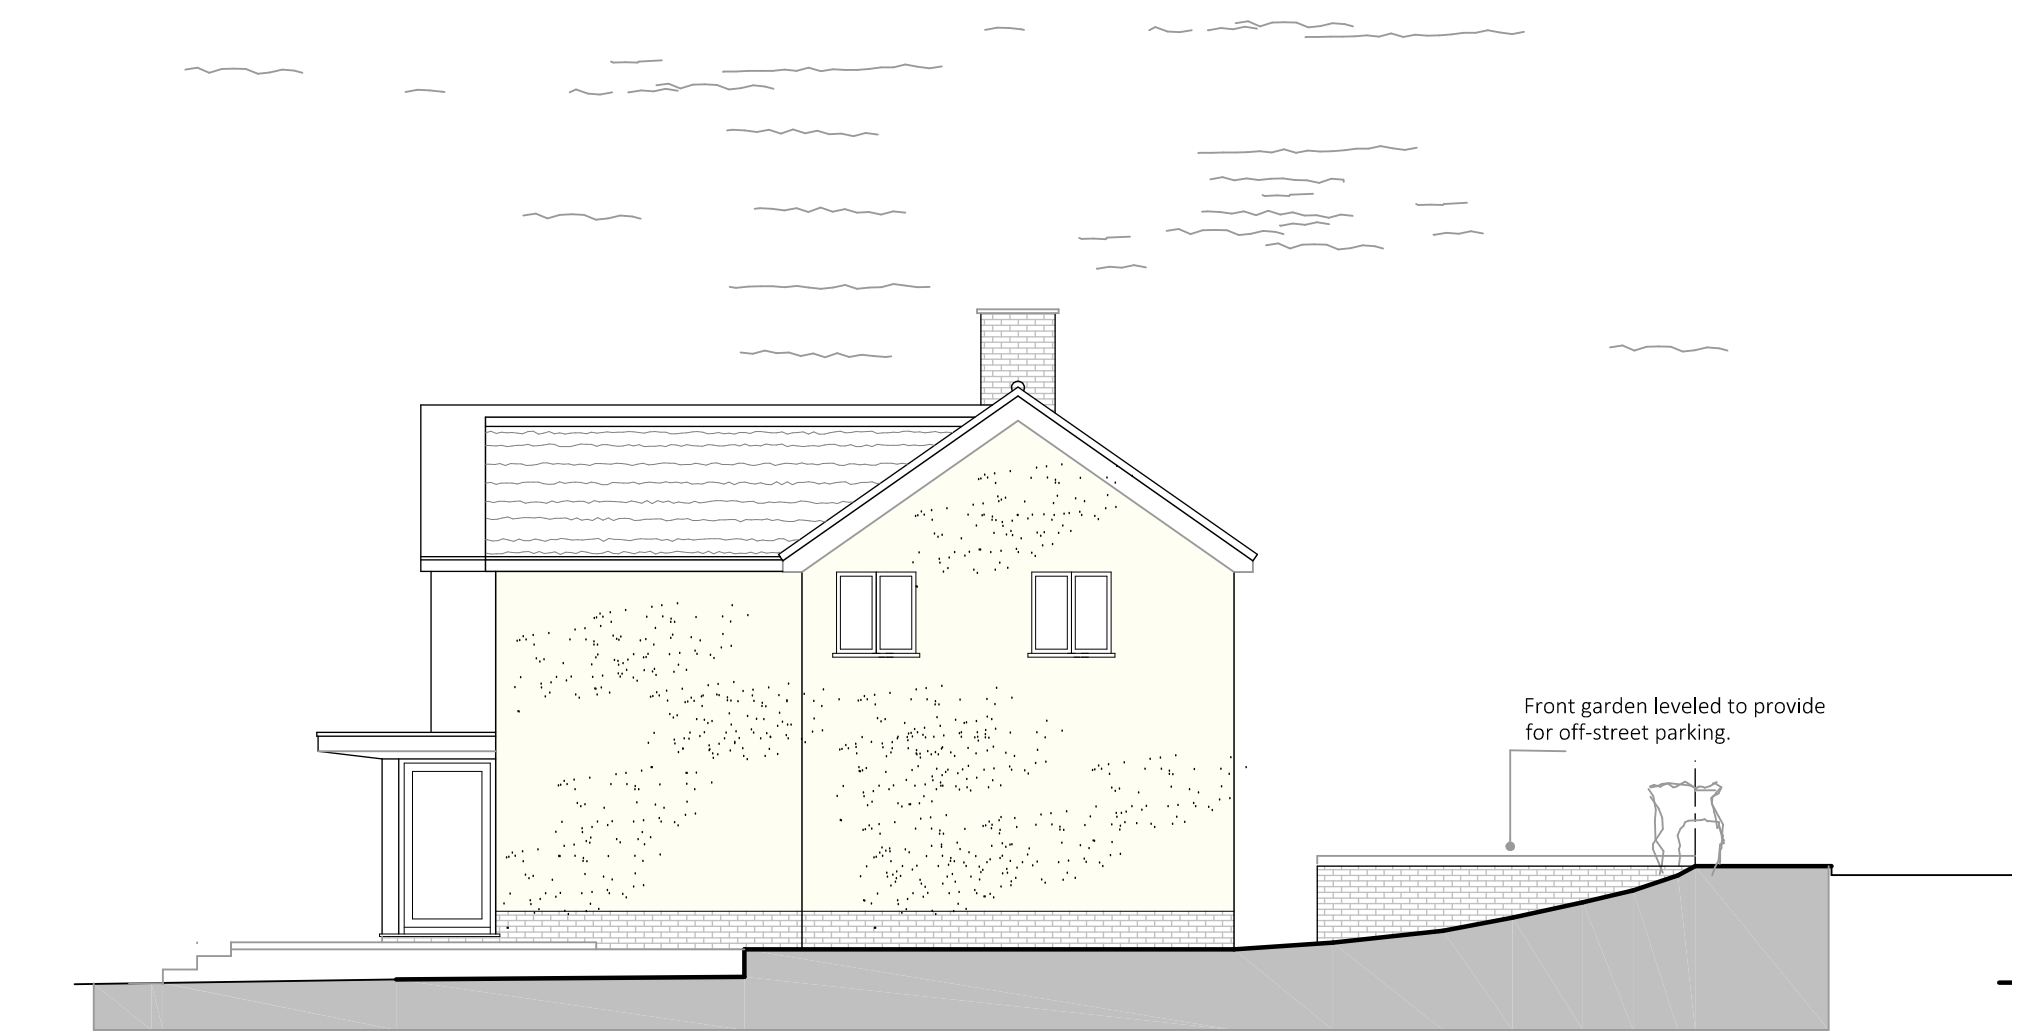


SIDE ELEVATION WEST




REAR ELEVATION NORTH

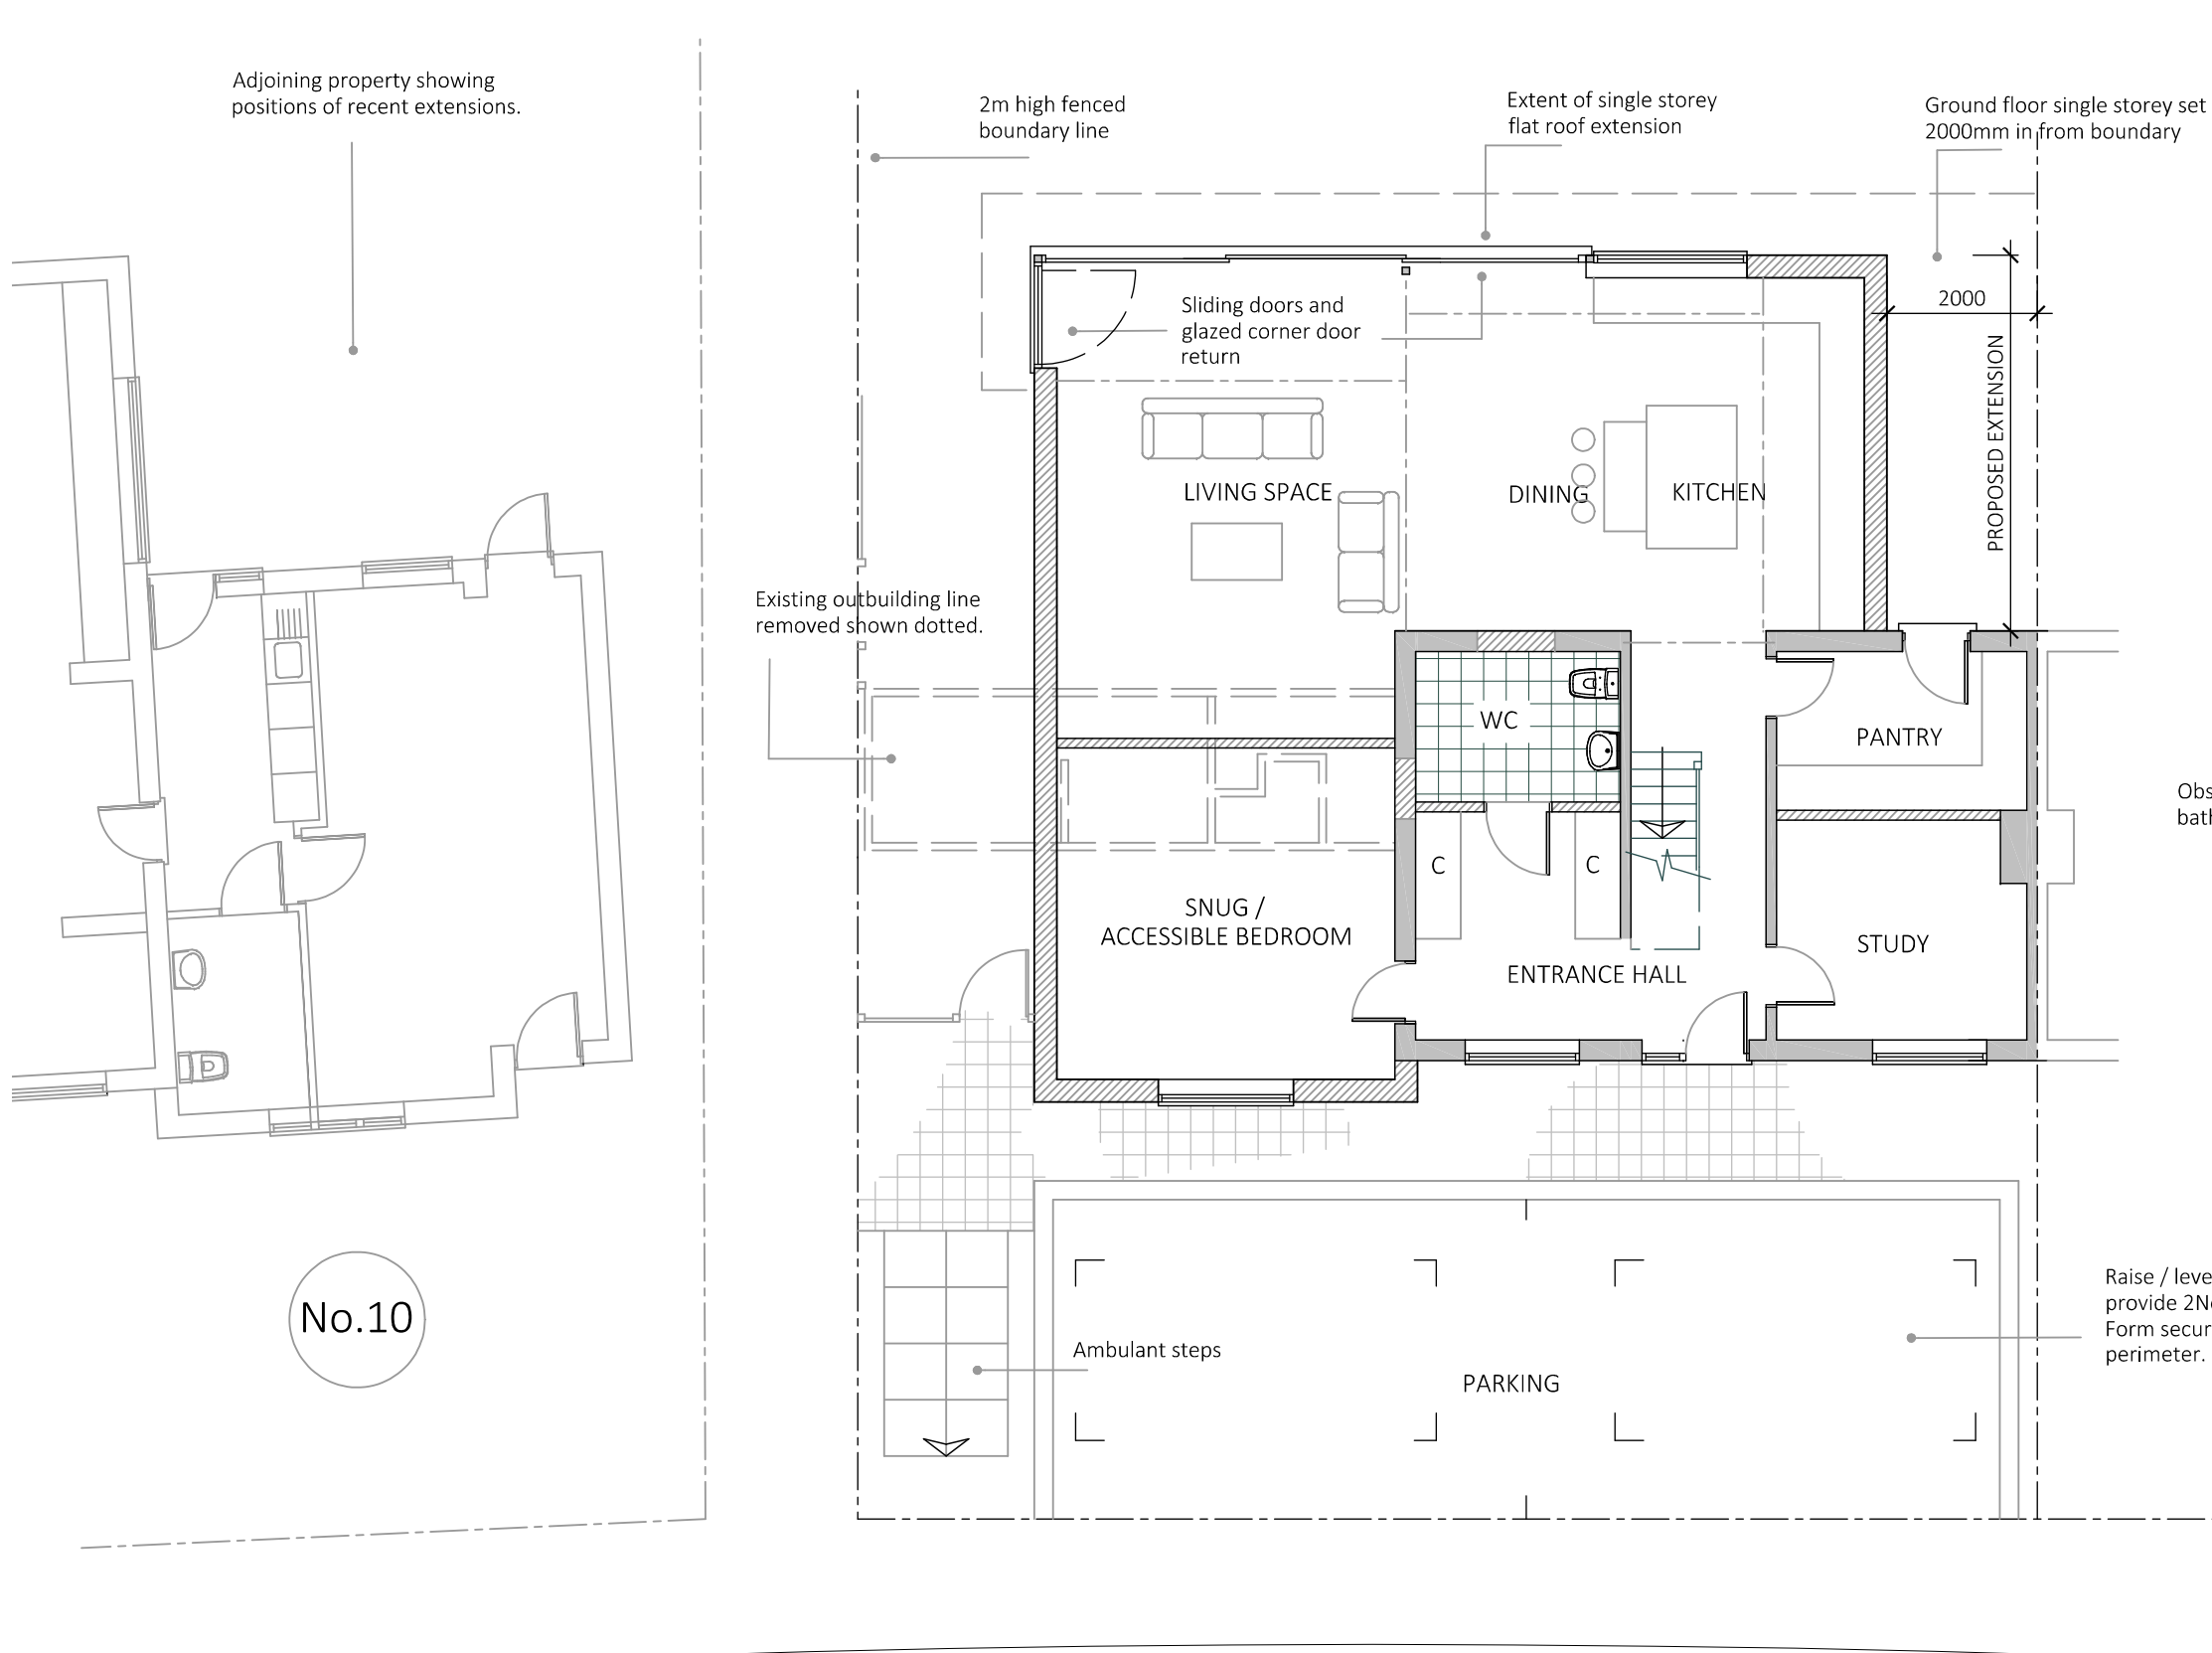

GROUND FLOOR LAYOUT

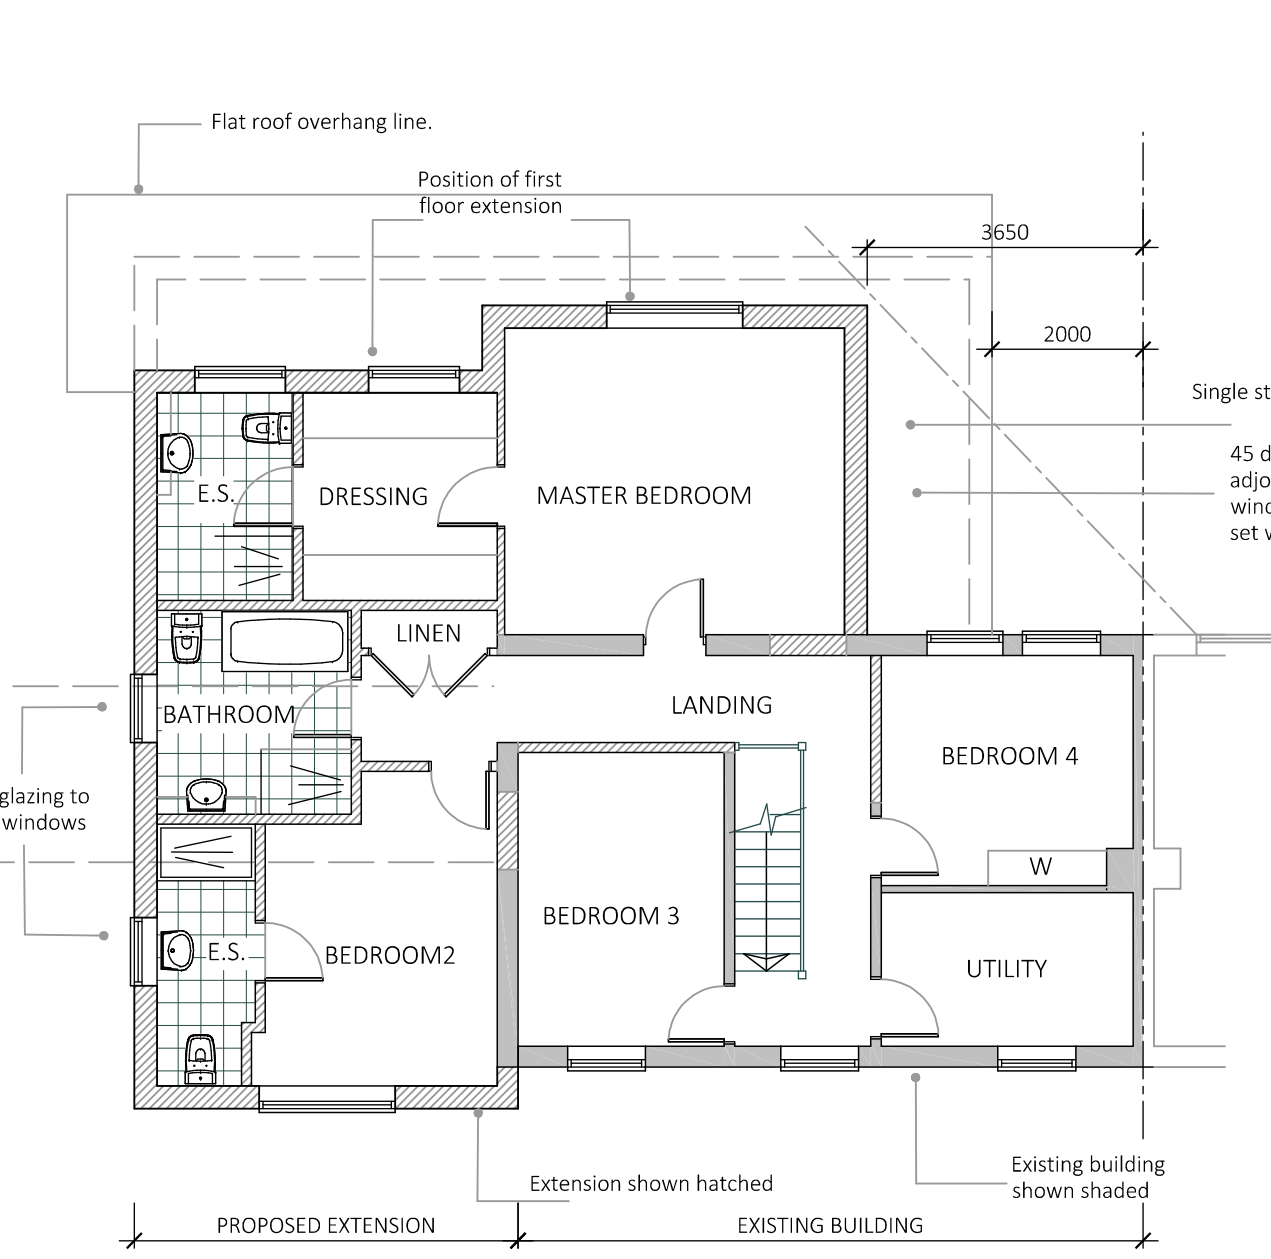

FIRST FLOOR LAYOUT

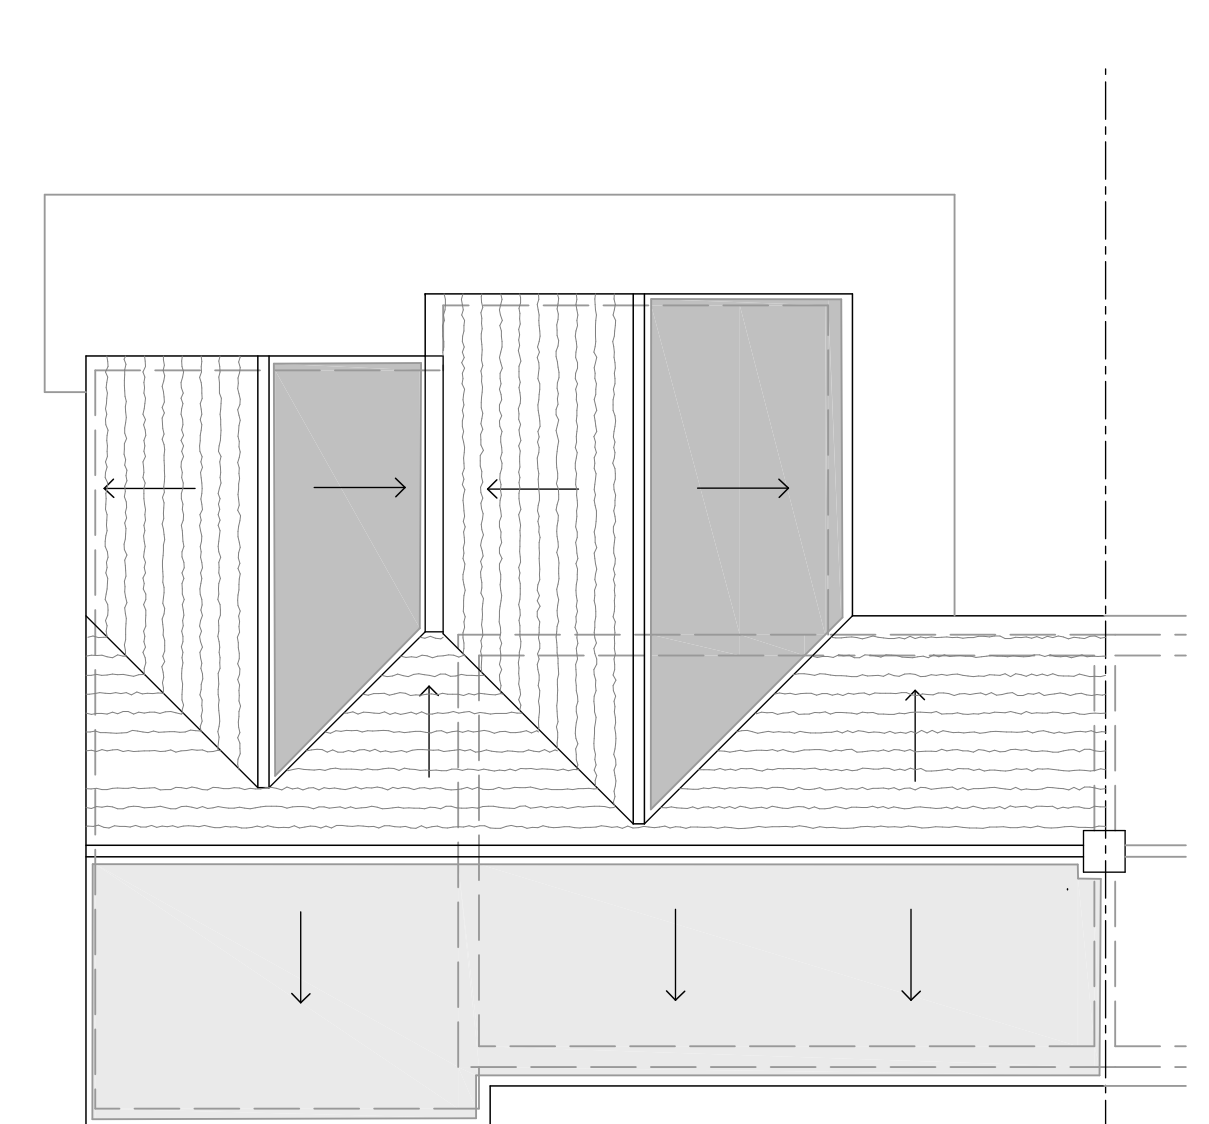

ROOF PLAN

CONTRACTOR TO CHECK & VERIFY ALL CONDITIONS, DIMENSIONS & MEASUREMENTS ON SITE PRIOR TO COMMENCEMENT. ANY DISCREPANCIES TO BE REPORTED PRIOR TO CONTINUING WITH WORK.


THIS DRAWING & DESIGN IS COPYRIGHT AND MUST NOT BE REPRODUCED IN PART OR IN WHOLE WITHOUT PRIOR WRITTEN CONSENT.

READ PLANS IN CONJUNCTION WITH EACH OTHER AND SCHEDULE / SPECIFICATION OF WORKS.

REVISIONS

Rev A - Notes added & update.

Rev B - Single storey extension to boundary with No.14 set in 2m from boundary line.

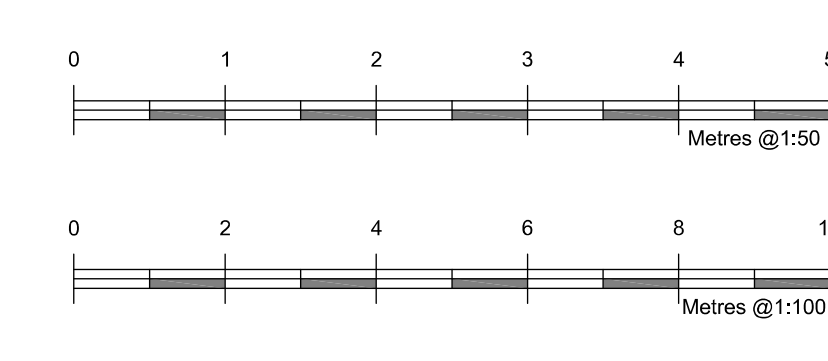

PROPOSED ALTERATIONS
12 DAYS CLOSE
ROYSTON
HERTS
SG8 9DH