





Existing Service Hall Internal Elevation 1:20

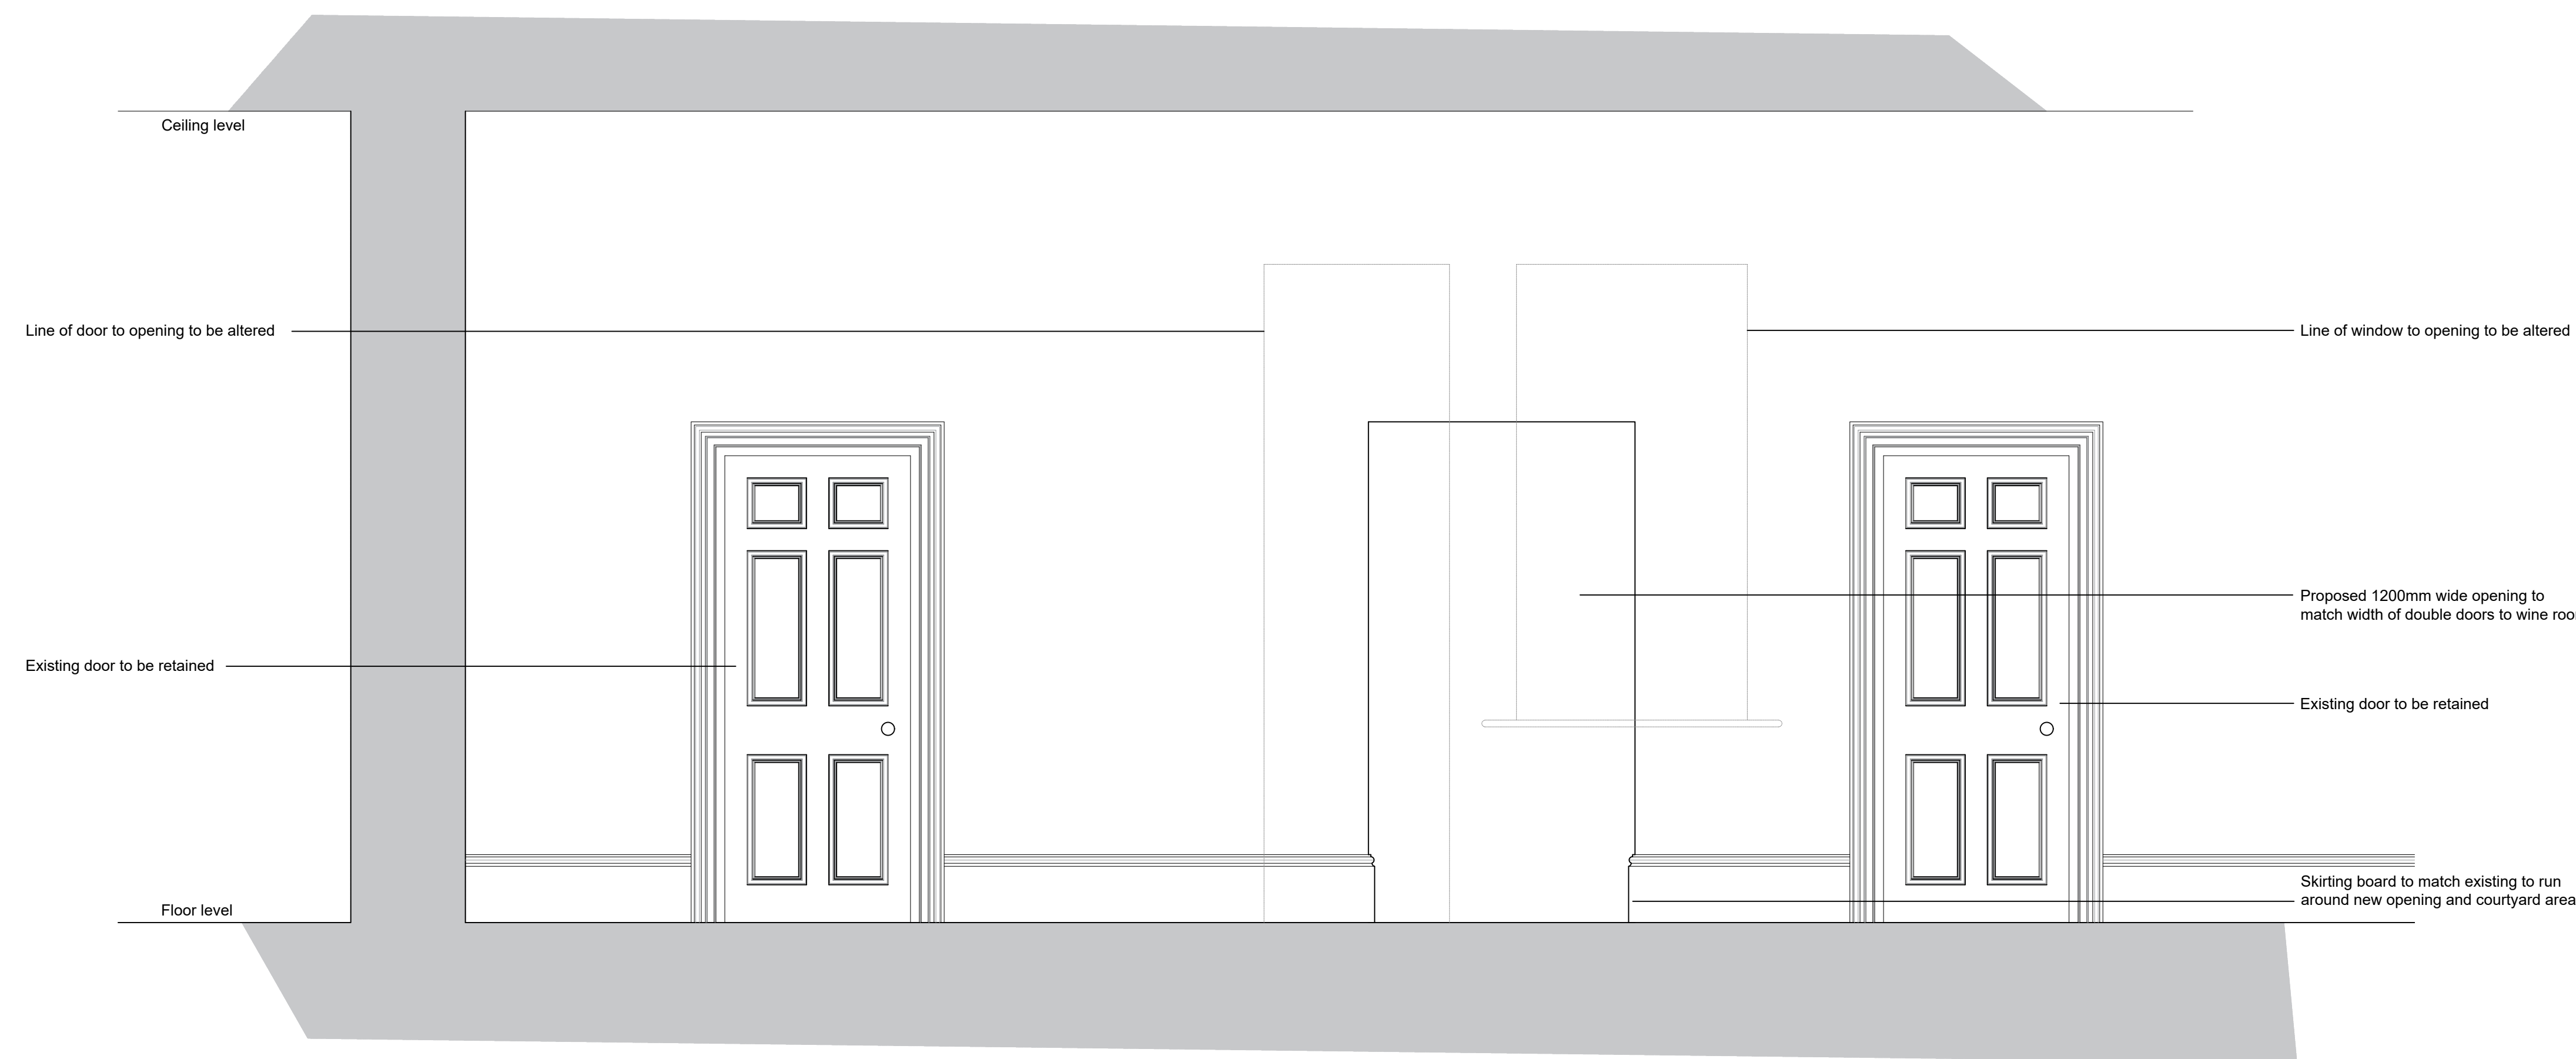

Proposed Service Hall Internal Elevation 1:20

Proposed Floor Plan 1:50

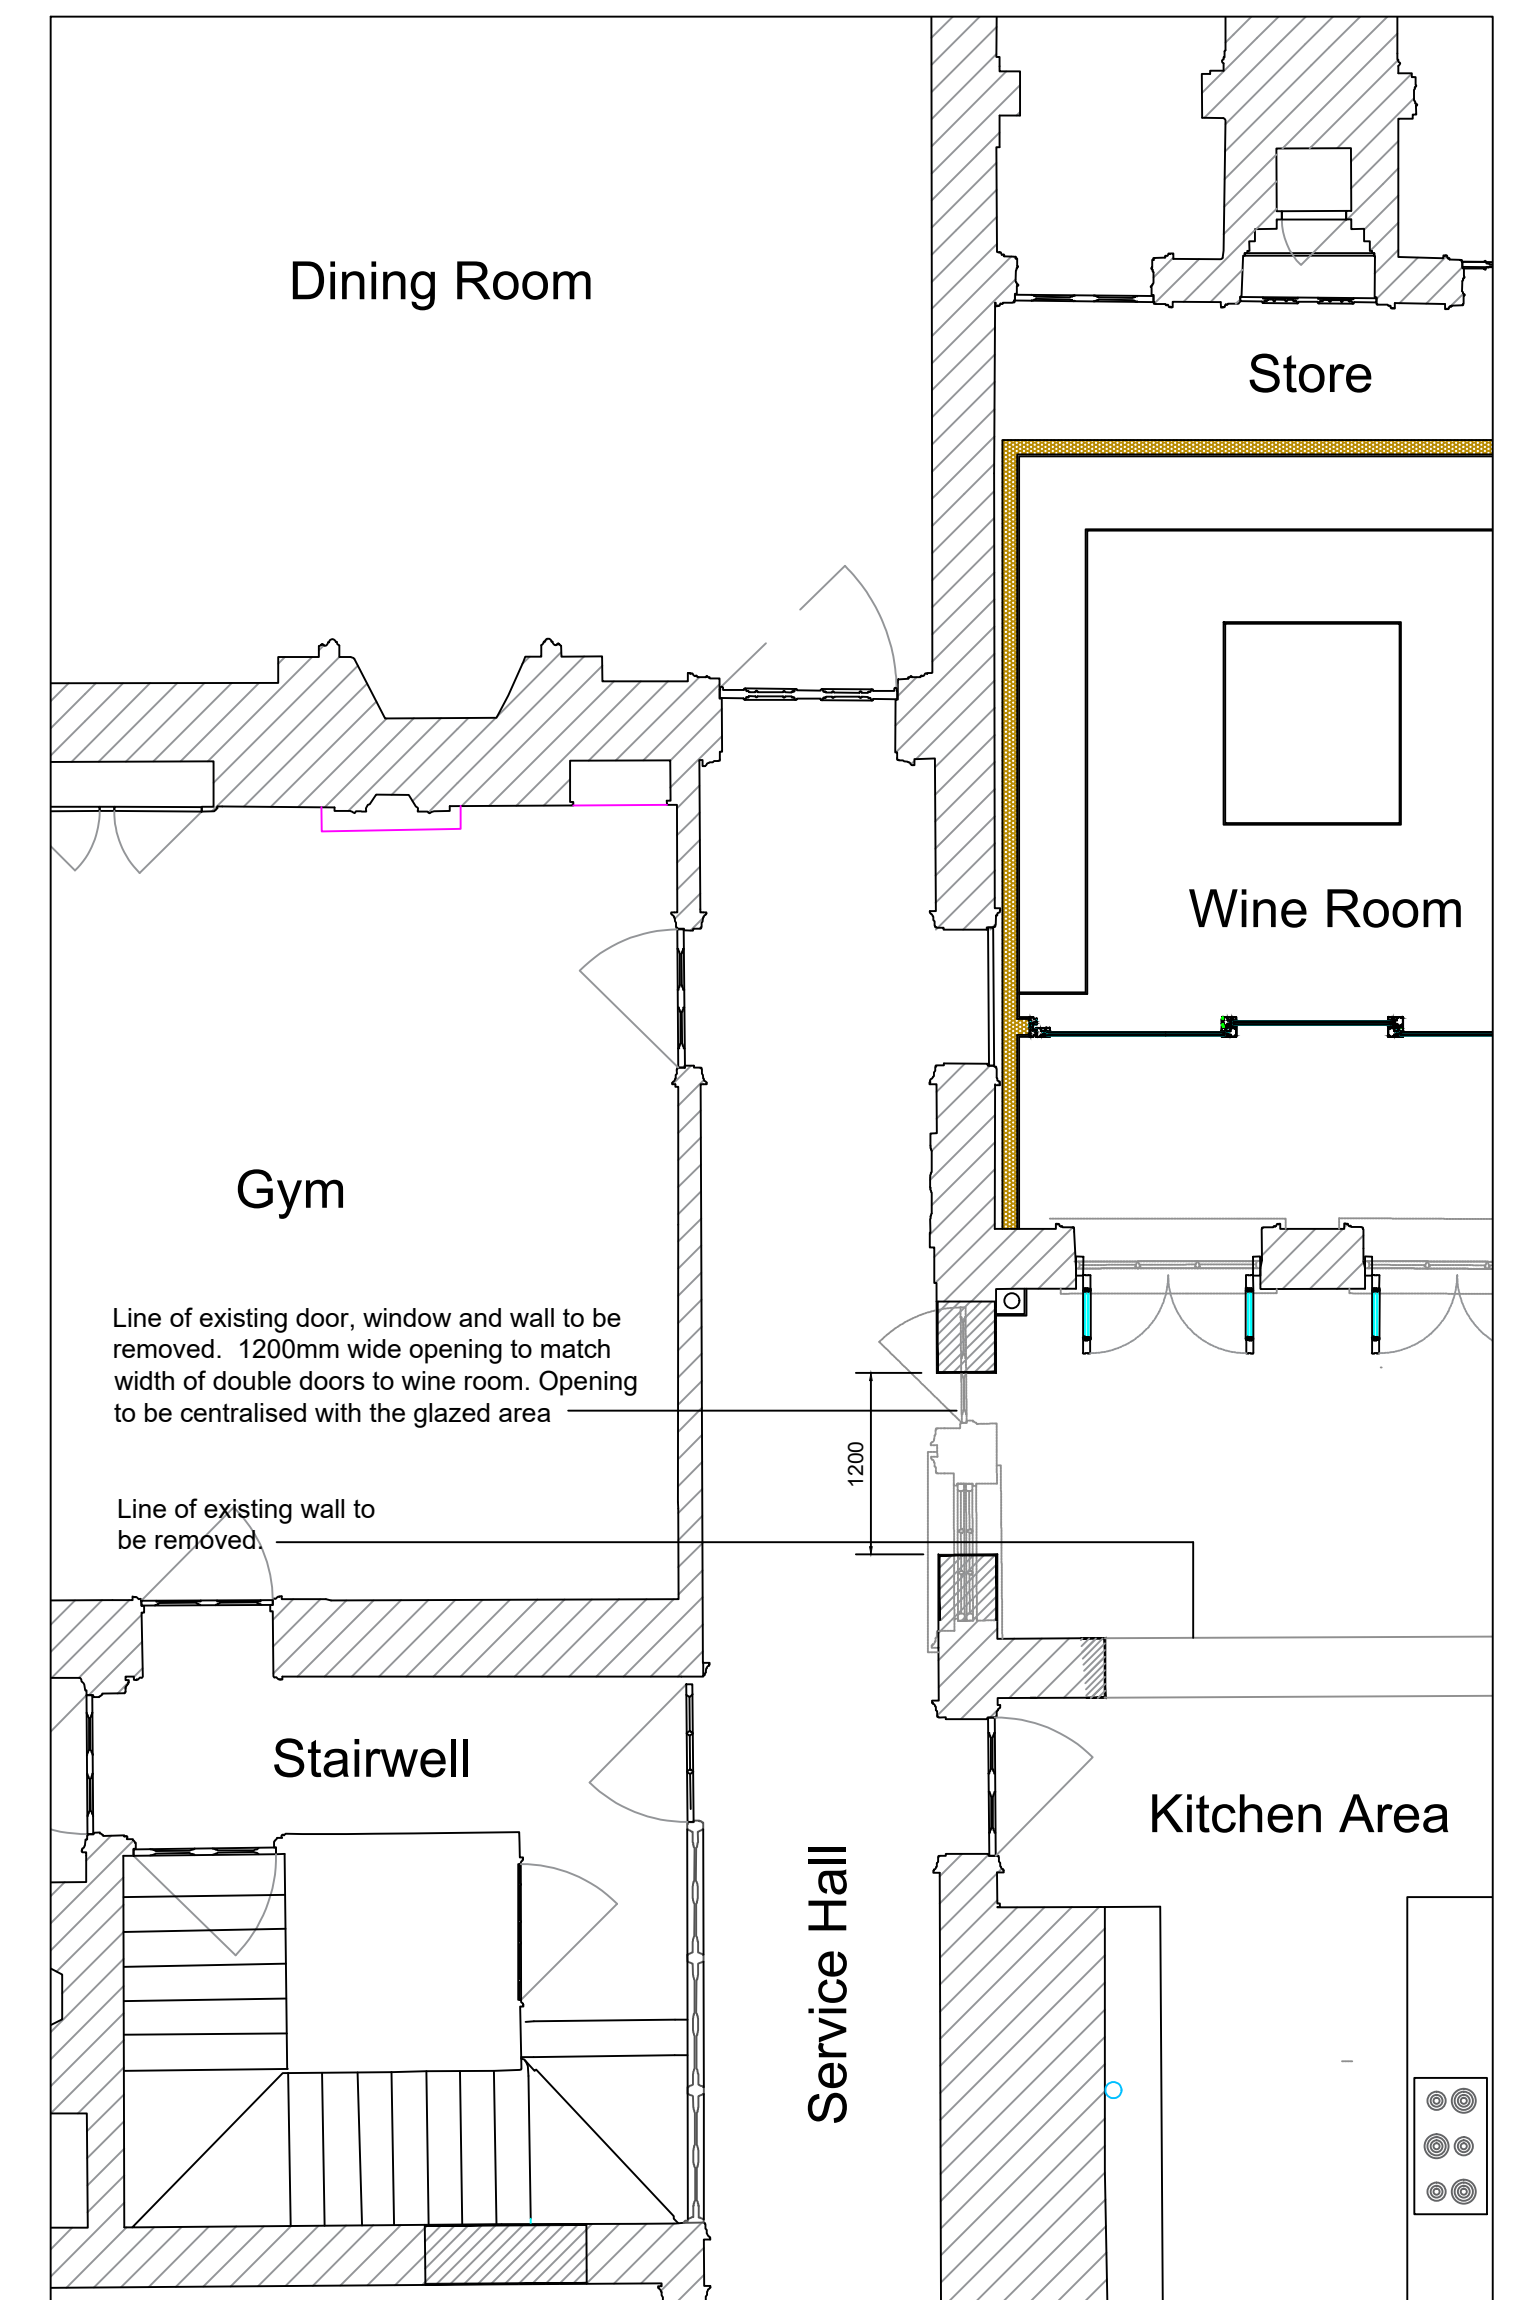

Architech Limited

Architectural and Building Consultants
Tel. 01462 634293 / 07768 123899

Project

Hexton Manor, Hexton,
Hertfordshire

Title

Proposed Opening from Service
Hall to Kitchen

Date

Feb. 2025

Scale

1:20

Status

Planning

2025 / 01 / 01

A1

© THIS DRAWING IS COPYRIGHT

1:20 Scale Bar

0 0.4m 0.8m

1:50 Scale Bar

0 1.0m 2.0m 3.0m 4.0m