


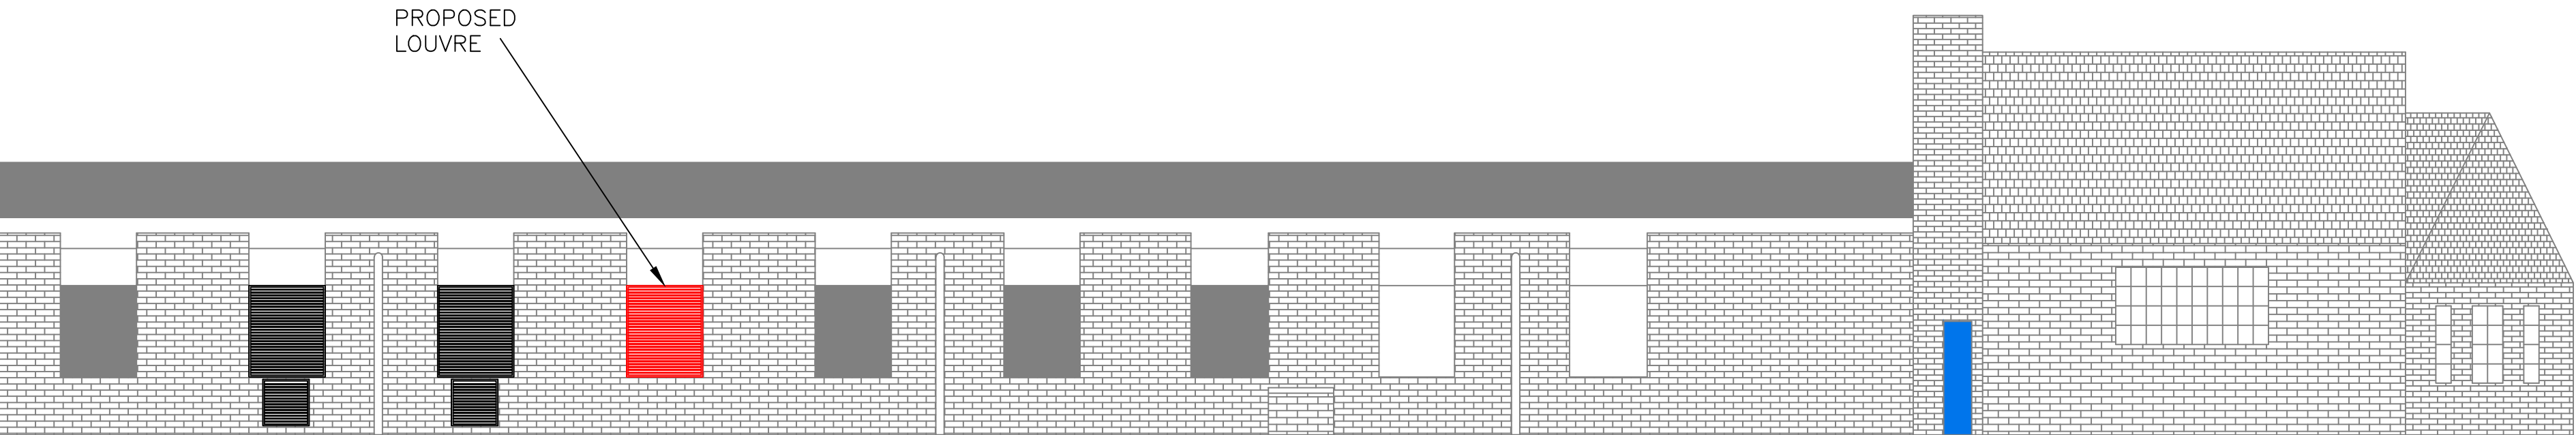


PROPOSED EAST ELEVATION (1:100)



EXISTING EAST ELEVATION (1:100)



PROPOSED WEST ELEVATION (1:100)

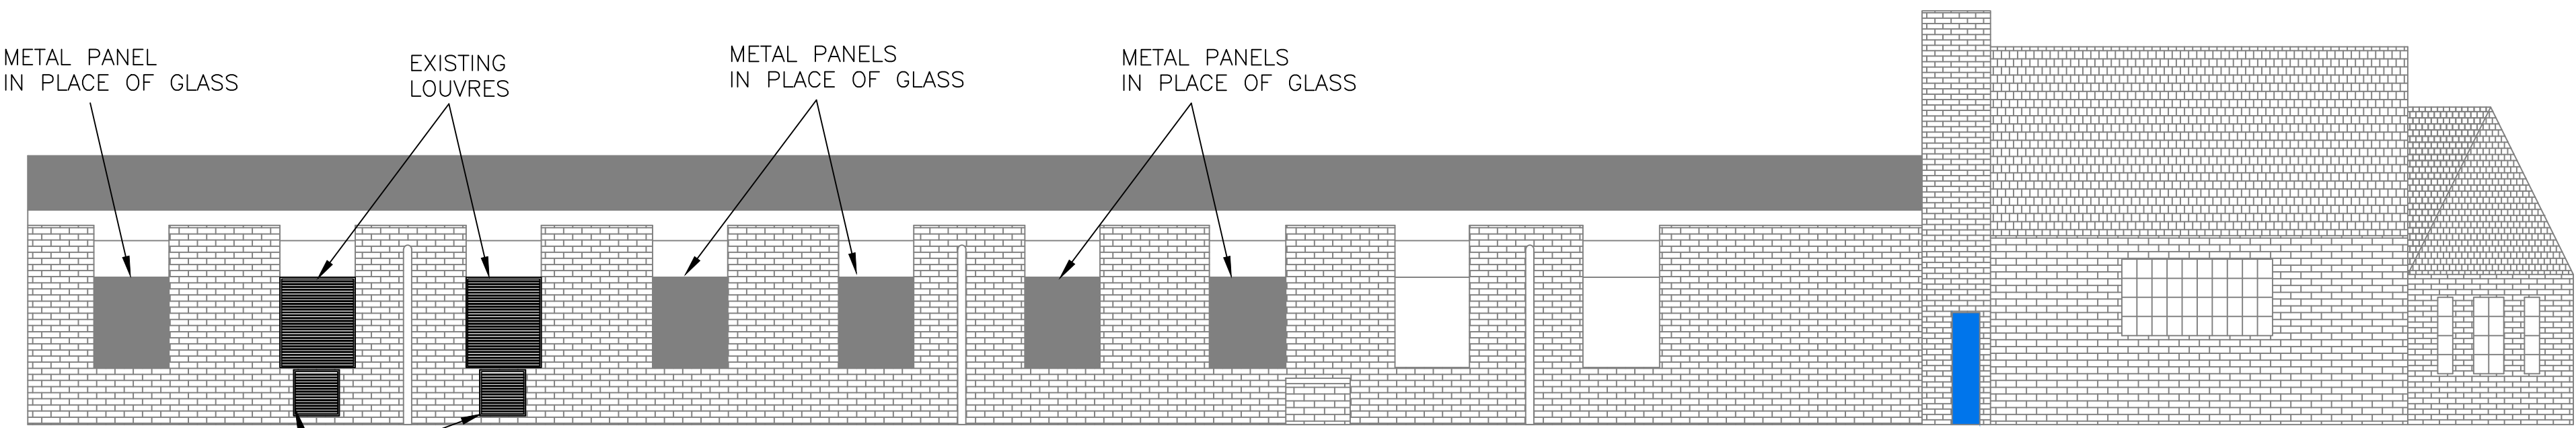

EXISTING WEST ELEVATION (1:100)




PROPOSED LOUVRES



PROPOSED LOUVRES

PHOTO'S OF EAST ELEVATION

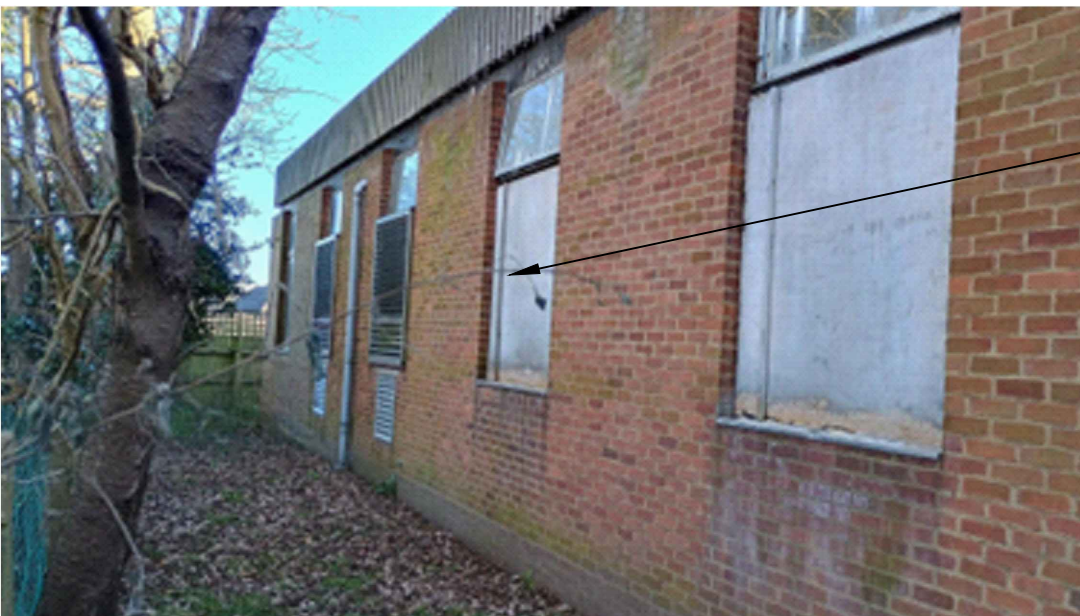

PROPOSED LOUVRE



PROPOSED LOUVRE

PHOTO'S OF WEST ELEVATION



EXISTING LOUVRES ON WEST ELEVATION

PLANNING

THIS DRAWING MUST NOT WITHOUT THE CONSENT OF WEATHERITE AIR CONDITIONING LTD., BE SHOWN TO ANY PERSON NOT EMPLOYED BY THE RECIPIENT, OR BE COPIED OR USED FOR THE PURPOSE OF MANUFACTURING ANY ARTICLE SHOWN IN THIS DRAWING. THIS DRAWING, TOGETHER WITH ANY COPIES, MADE BY THE RECIPIENT SHALL BE RETURNED TO WEATHERITE AIR CONDITIONING LTD. ON DEMAND. THE COPYRIGHT IN THIS DRAWING SHALL BE AND REMAIN THE SOLE PROPERTY OF WEATHERITE AIR CONDITIONING LTD.

Weatherite Air Conditioning Limited



WEATHERITE HOUSE
CREDENDA ROAD
WEST BRIDGMWICH
B70 7JE
TEL 0121 6652266

CLIENT

BT GROUP PLC

TITLE

PROPOSED & EXISTING ELEVATIONS FOR KNEBWORTH TE GROUND FLOOR

DATE

03.04.2025

CONTRACT No.

DRNG No.

125017 - 301

BRAWN

4CS

CHECKED

PW

SCALE

SEE DWG

REV.

DATE

DRN.

MODIFICATION

CHECKED
