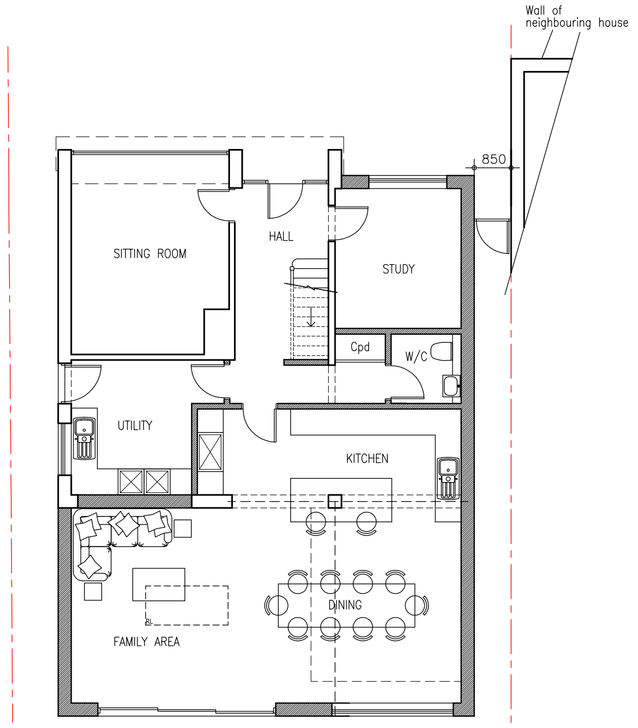

PROPOSED GROUND FLOOR PLAN

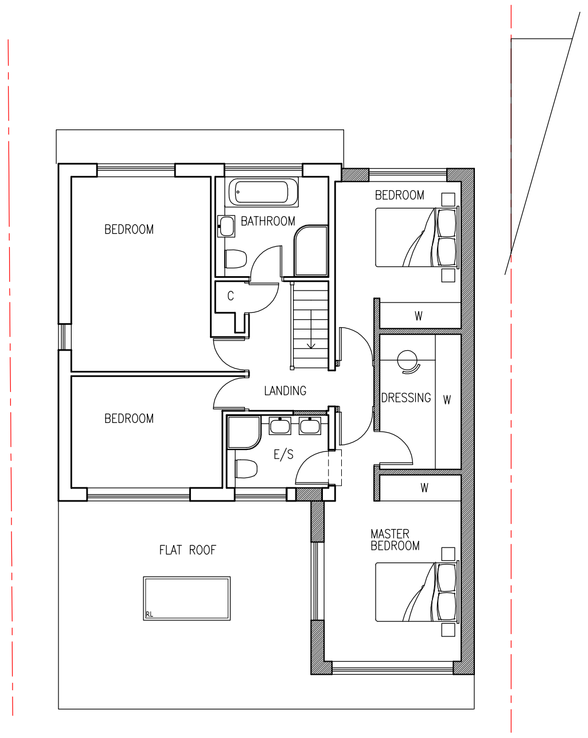

PROPOSED FIRST FLOOR PLAN

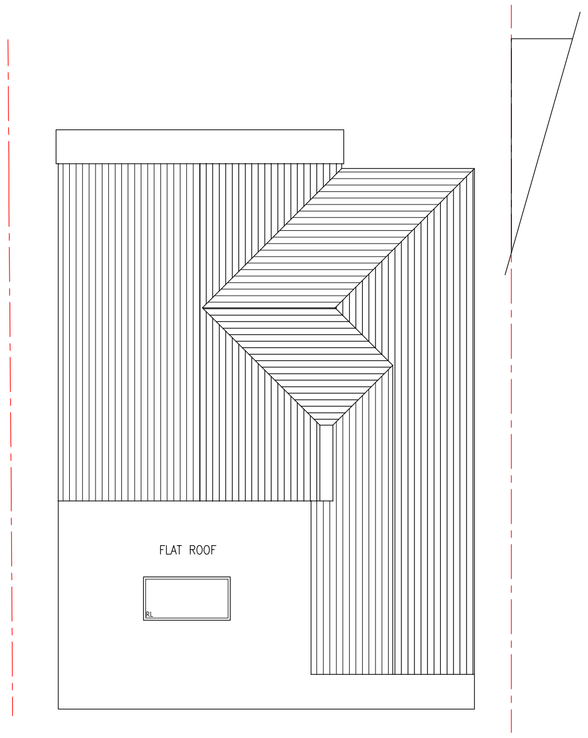

PROPOSED ROOF PLAN



LOCATION PLAN



PROPOSED FRONT ELEVATION



PROPOSED REAR ELEVATION

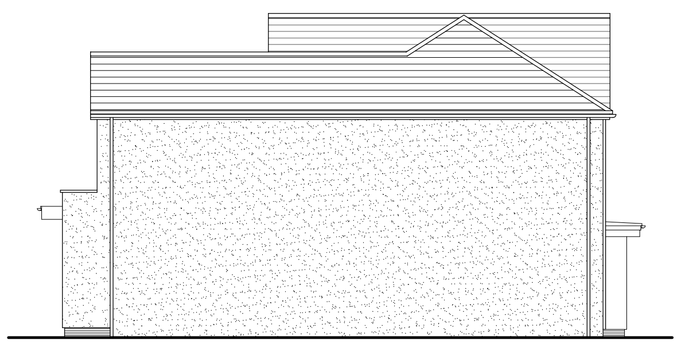

PROPOSED SIDE ELEVATION

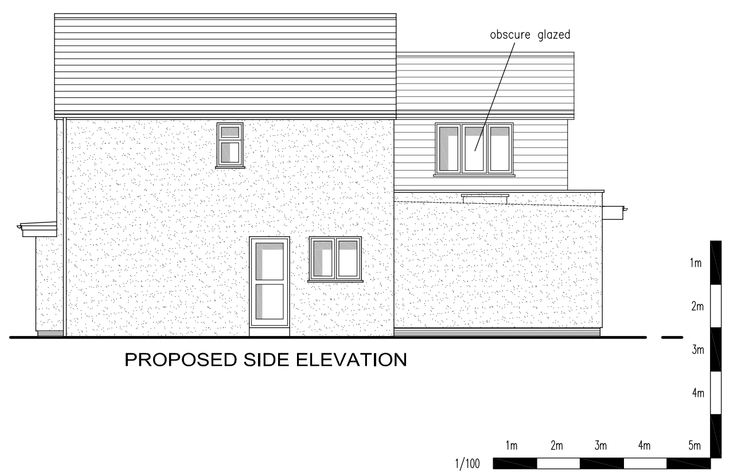

PROPOSED SIDE ELEVATION

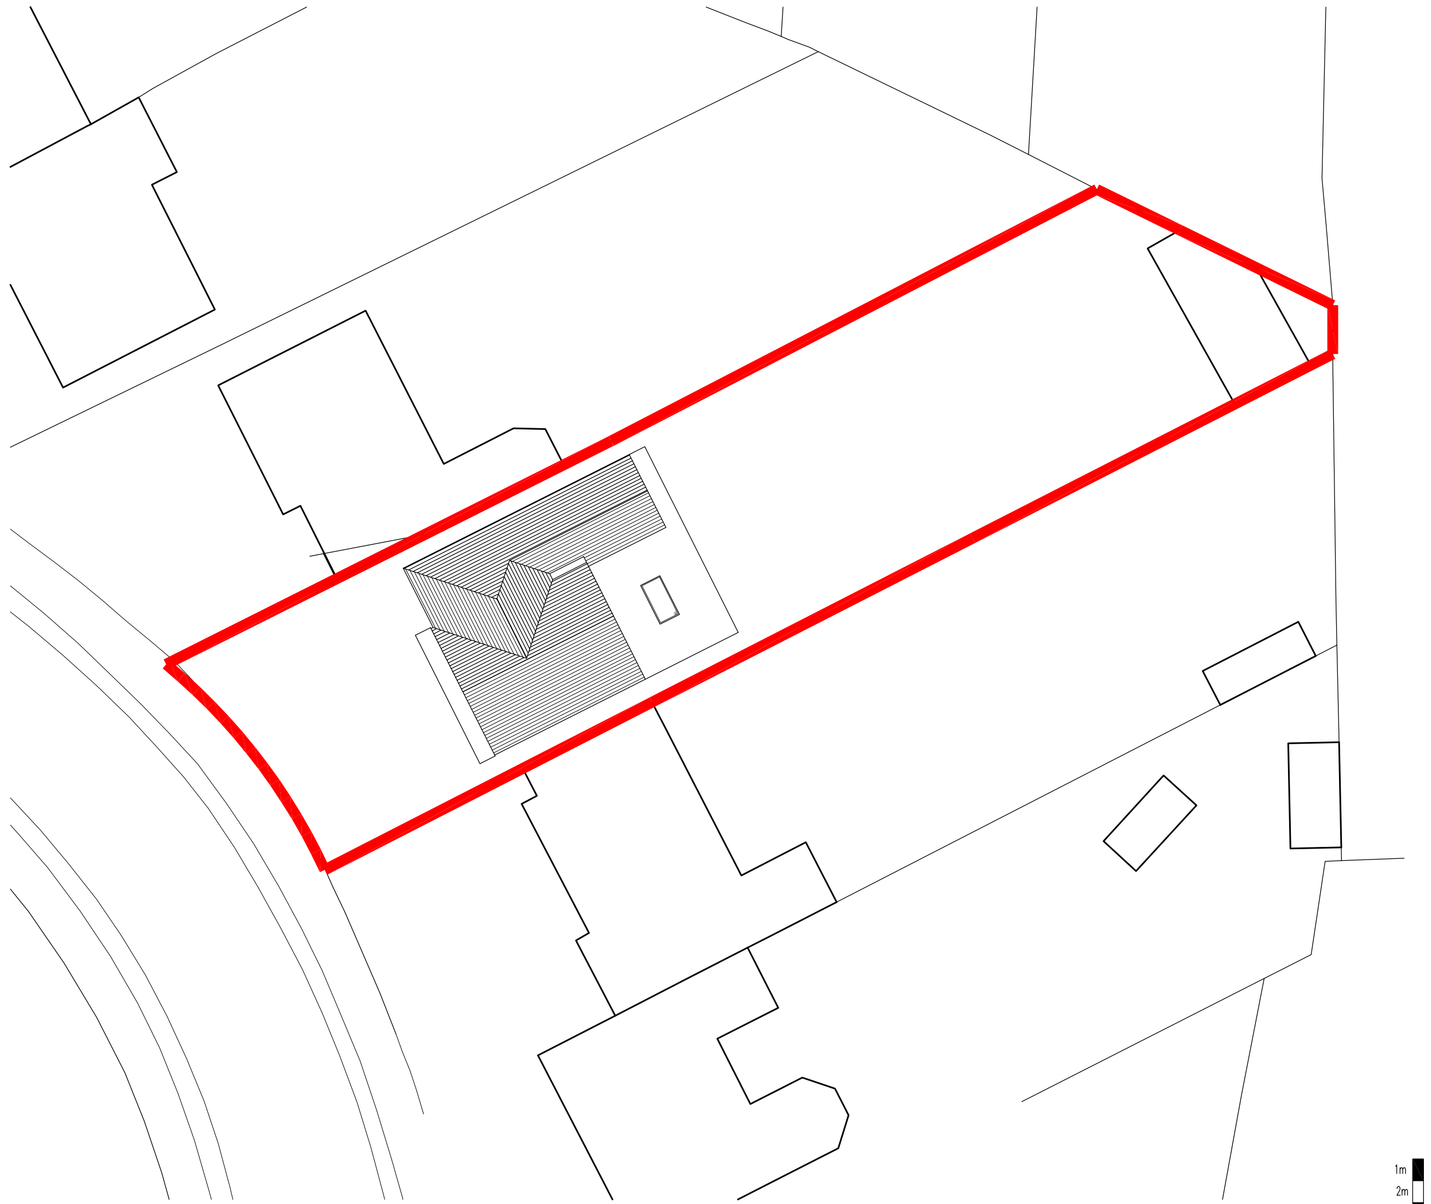

SITE PLAN

Wastell &Porter

N

JOB No.	1941
DWRG No	PL01B
SCALE	1/100 1/200 1/1250 @A1
DATE	JULY 2017
DRAWN	PH
CLIENT	MR & MRS CHAPMAN

11 NINESPRINGS WAY
HITCHIN
HERTS SG4 9NQ

PROPOSED PLANS
& ELEVATIONS

Wastell & Porter Architects Limited
BANCROFT HOUSE
34 BANCROFT
HITCHIN
HERTFORDSHIRE
SG5 1LA
Email: contact@wastellporter.co.uk
Tel: 01462 422440
Fax: 01462 420403

ALL DIMENSIONS TO BE VERIFIED ON SITE • THIS DRAWING IS NOT TO BE SCALED FOR CONSTRUCTION PURPOSES • THIS DRAWING AND DESIGN REMAINS THE COPYRIGHT OF THE ARCHITECT AND MAY NOT BE REPRODUCED WITHOUT PERMISSION •