


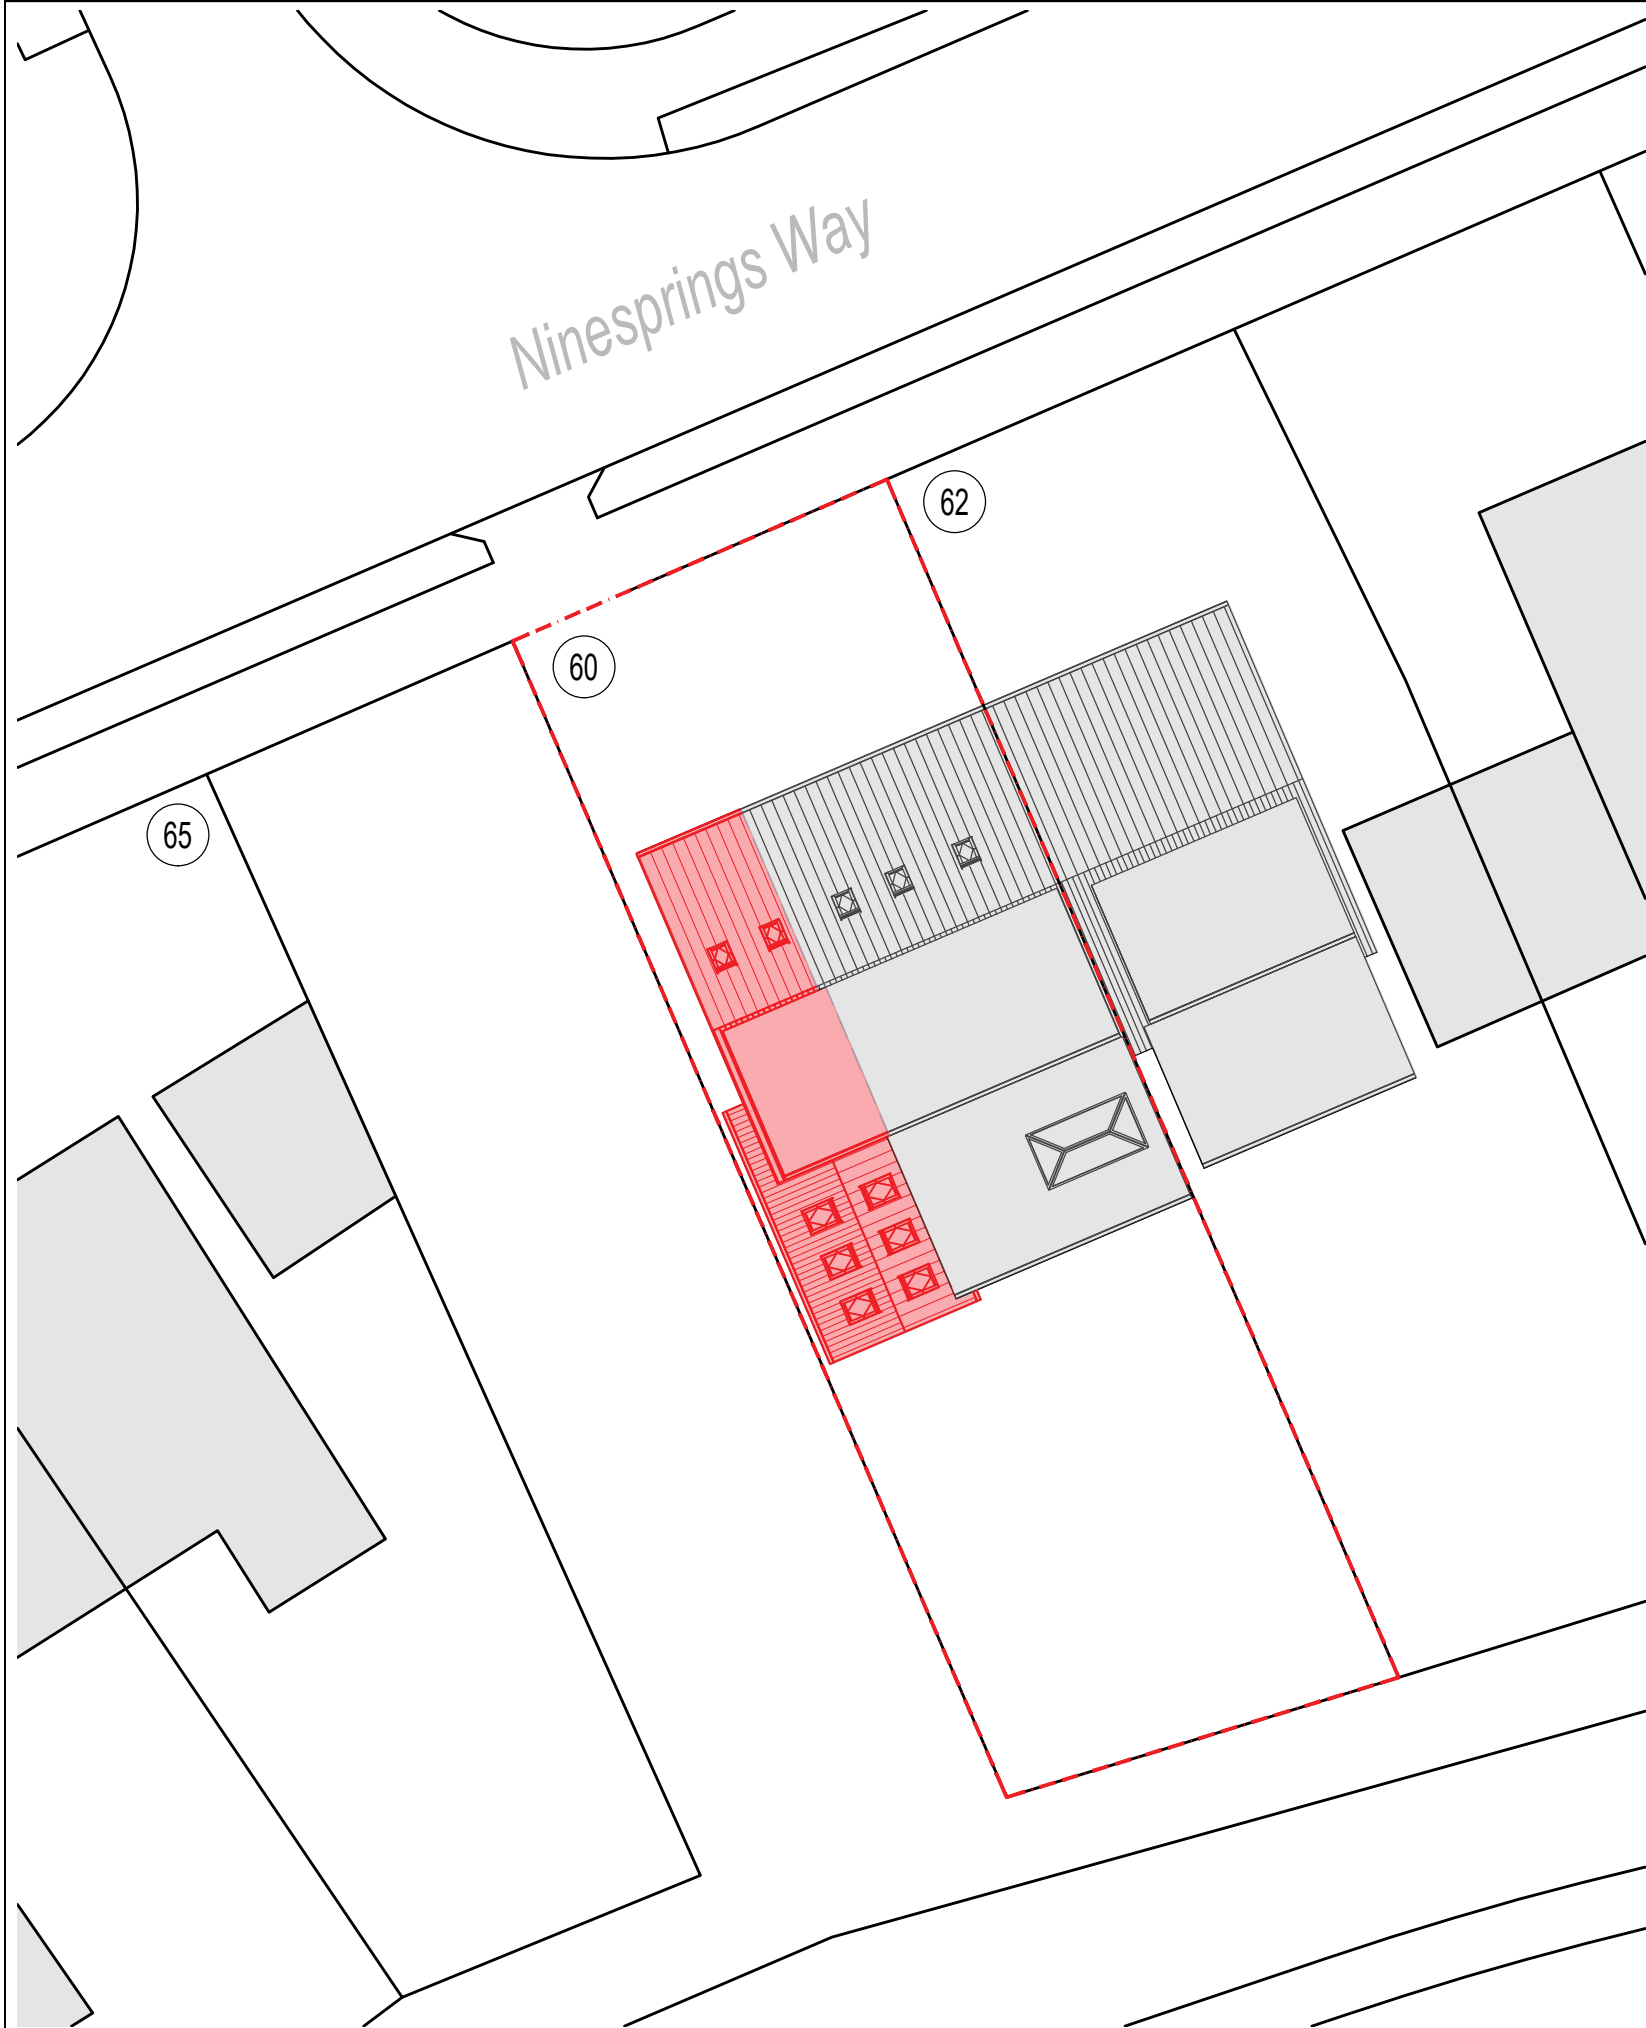

PROPOSED BLOCK PLAN @ 1 TO 200



SITE LOCATION PLAN @ 1 TO 1250

Rev.	Date	Details	Drawn	Checked
Issued for:				
PLANNING				
Project/Client:		Project No:		
Proposed Extension		Dwg No: A010		
60 Ninesprings Way, Hitchin		Rev:		
Drawing:		Scale:		
Site & Location Plans		As Indicated		
Drawn By:		North:		
Checked By:		Date:		



D.Chandler Architectural Design Ltd
61 Gernon Road, Letchworth, Hertfordshire, SG6 3HS
daniel@dcarchitectural.org - Tel: 01462 640650 - M: 07901864742