


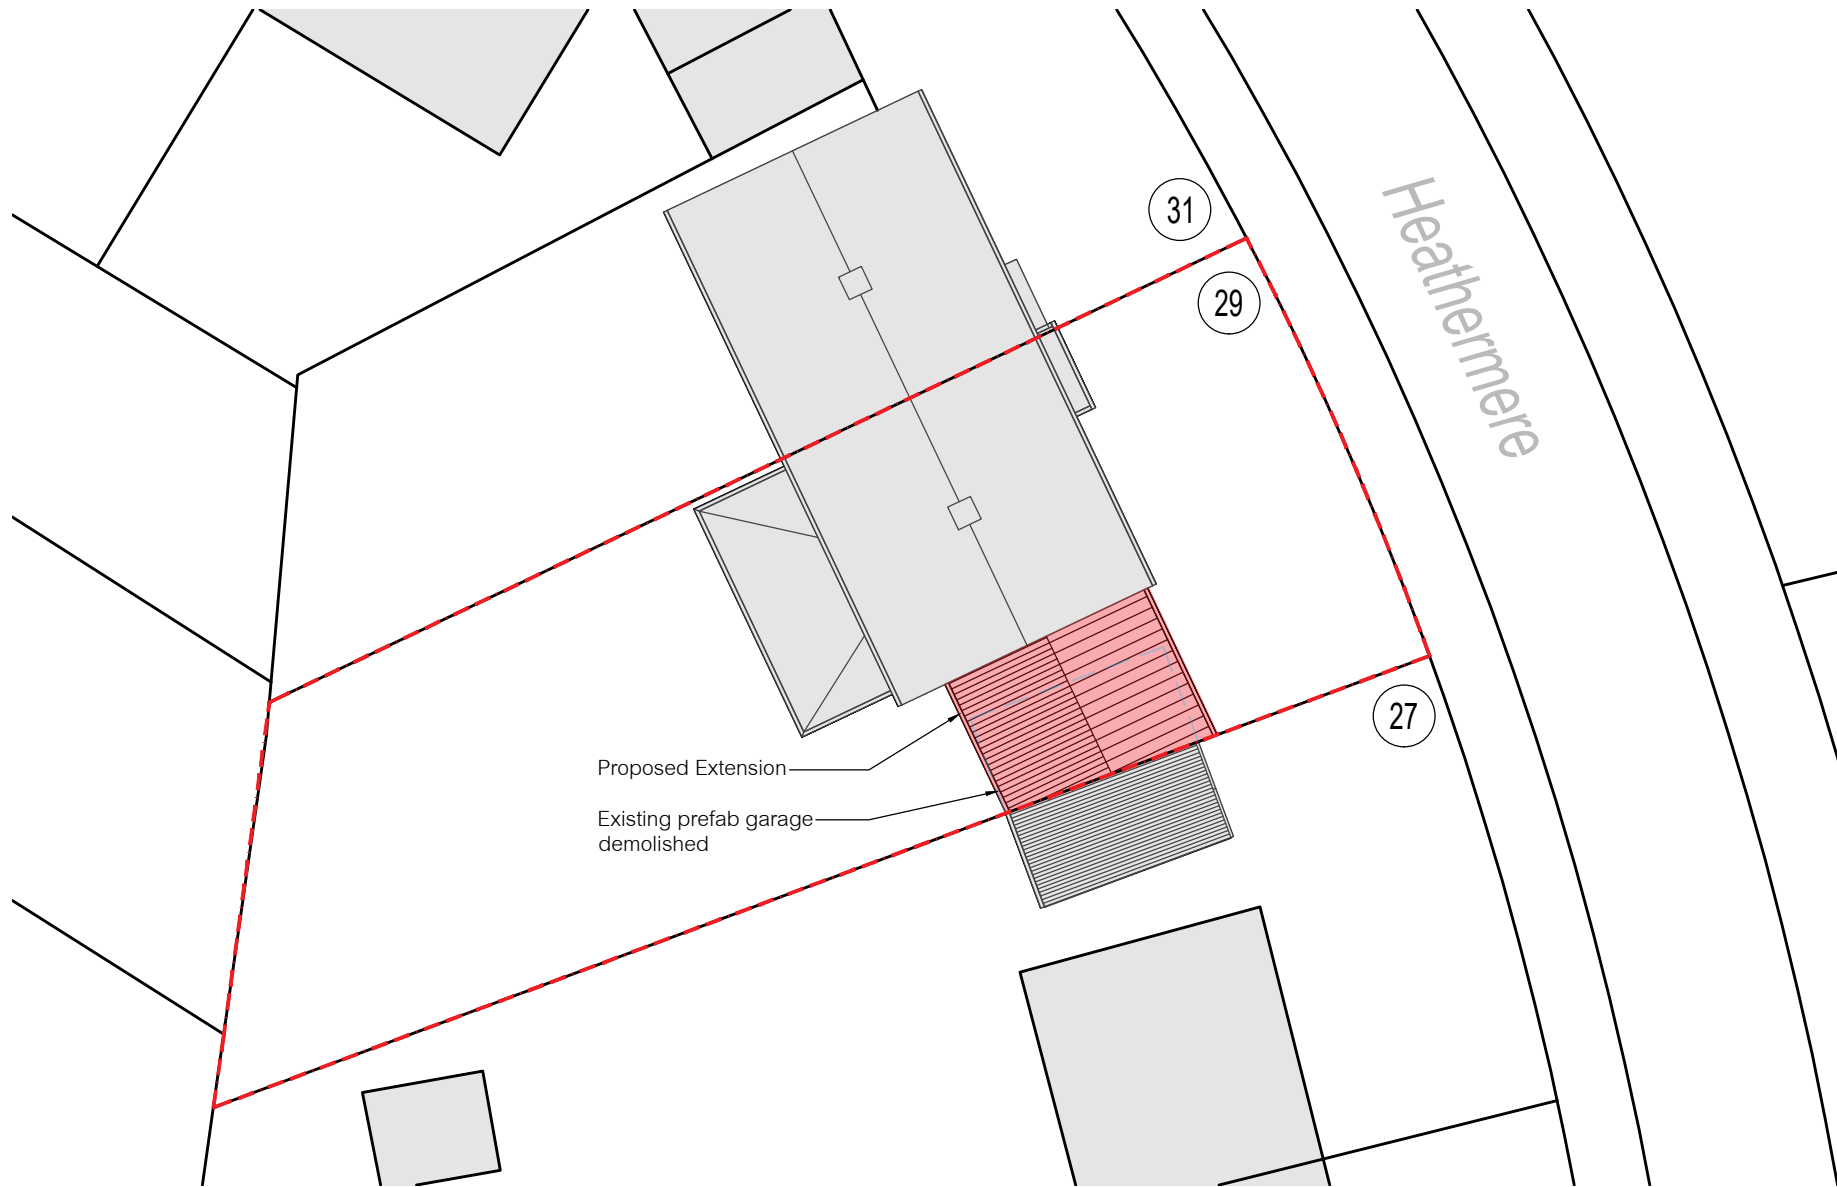

PROPOSED BLOCK PLAN @ 1 TO 200



SITE LOCATION PLAN @ 1 TO 1250

Rev.	Date	Details	Drawn	Checked
Issued for:				
PLANNING				
Project/Client:		Project No:		
Proposed Extension		Dwg No:	Rev:	
29 Heathermere		A010		
		Scale:	As Indicated	
Drawing:		North:		
Site & Location Plans		Drawn By:	Date:	
		Checked By:	Date:	



D.Chandler Architectural Design Ltd
61 Gernon Road, Letchworth, Hertfordshire, SG6 3HS
daniel@dcarchitectural.org - Tel: 01462 640650 - M: 07901864742