



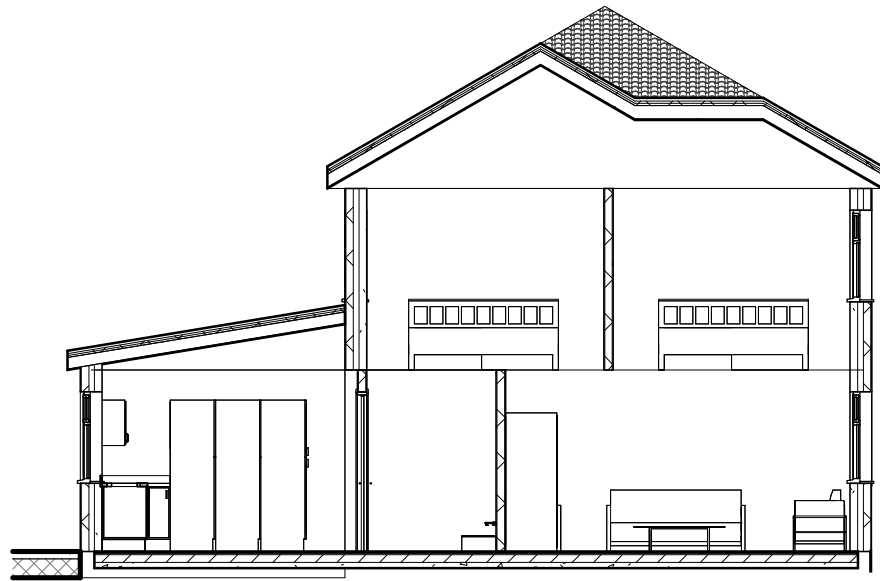


1 Existing Section
1 : 100

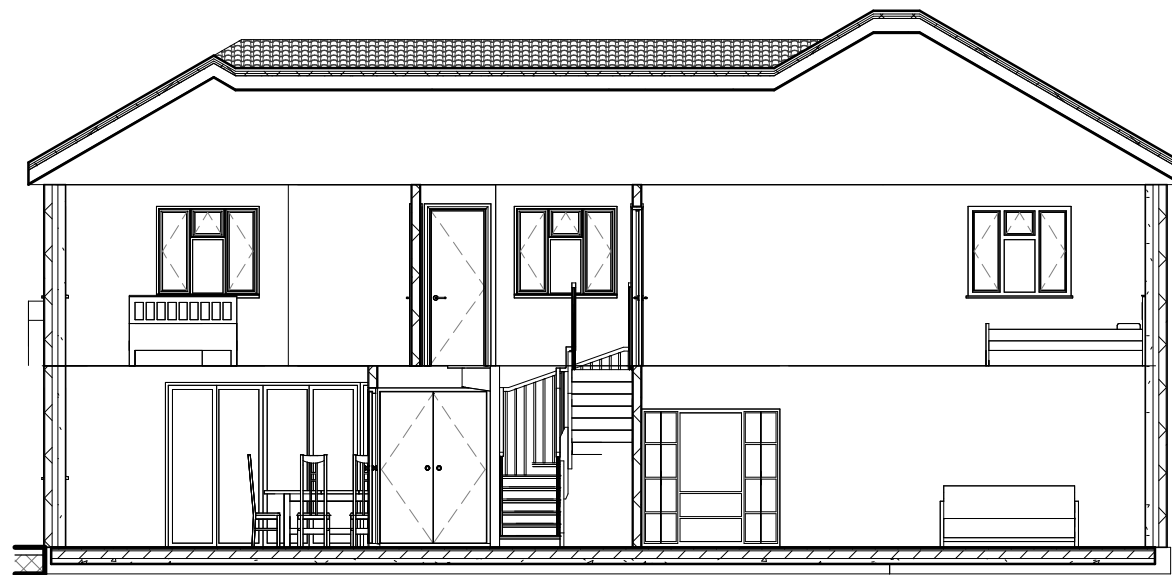

2 Proposed Section
1 : 100

3 Scale@A3
1 : 100

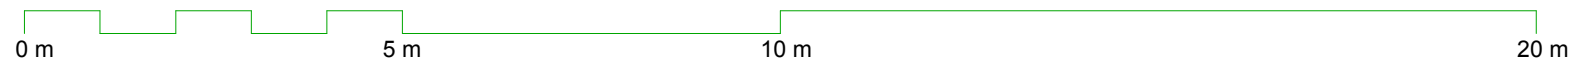

NOTE: ALL COPYRIGHTS OF THIS DRAWING BELONGS TO ASSIST BUILDER. THIS DRAWING MUST NOT BE TRACED OR COPIED IN ANY WAY OR FORM IN PART OR WHOLE BY ANY MEANS WHATSOEVER WITHOUT PRIOR WRITTEN CONSENT AND MAY ONLY BE USED BY THE PRESENT OWNER. IN RELATION TO THE PROPERTY AS REFERRED TO ON THE DRAWING. THIS DRAWING MAY BE COPIED BY AN AUTHORISED OFFICER OF THE LOCAL AUTHORITY WITH THE SOLE PURPOSE TO ASSIST IN THE DETERMINATION OF A PLANNING OR BUILDING REGULATIONS APPLICATION AND MAY BE USED FOR ANY OTHER PURPOSE UNLESS OTHERWISE AGREED IN WRITING.

ASSIST BUILDER LTD 572 HERTFORD ROAD, ENFIELD, LONDON, EN3 5SU WWW.ASSISTBUILDER.COM assistbuilder@gmail.com 07824594733	PROJECT ADDRESS 18 STAKE PIECE ROAD, ROYSTON, SG8 9DN	TITLE Existing & Proposed Sections		
		Date 21/03/2025	DRAWING NO AB001LJ	Scale (@ A3) 1 : 100
ALL DIMENSIONS TO BE CHECKED ON SITE. DIMENSIONS STATED ARE FOR GUIDANCE ONLY. DO NOT TRACE OR COPY FROM THIS DRAWING. PROPOSED WORK MUST COMPLY WITH ALL OF THE CRITERIA SET OUT BY LOCAL AUTHORITY.	CLIENT NAME MOLLIE CALDWELL	Drawn by IS	PURPOSE OF ISSUE PLANNING	REV 1