West facing flank wall

0 1 2 3 4 5 6m Scale 1:100

EXISTING

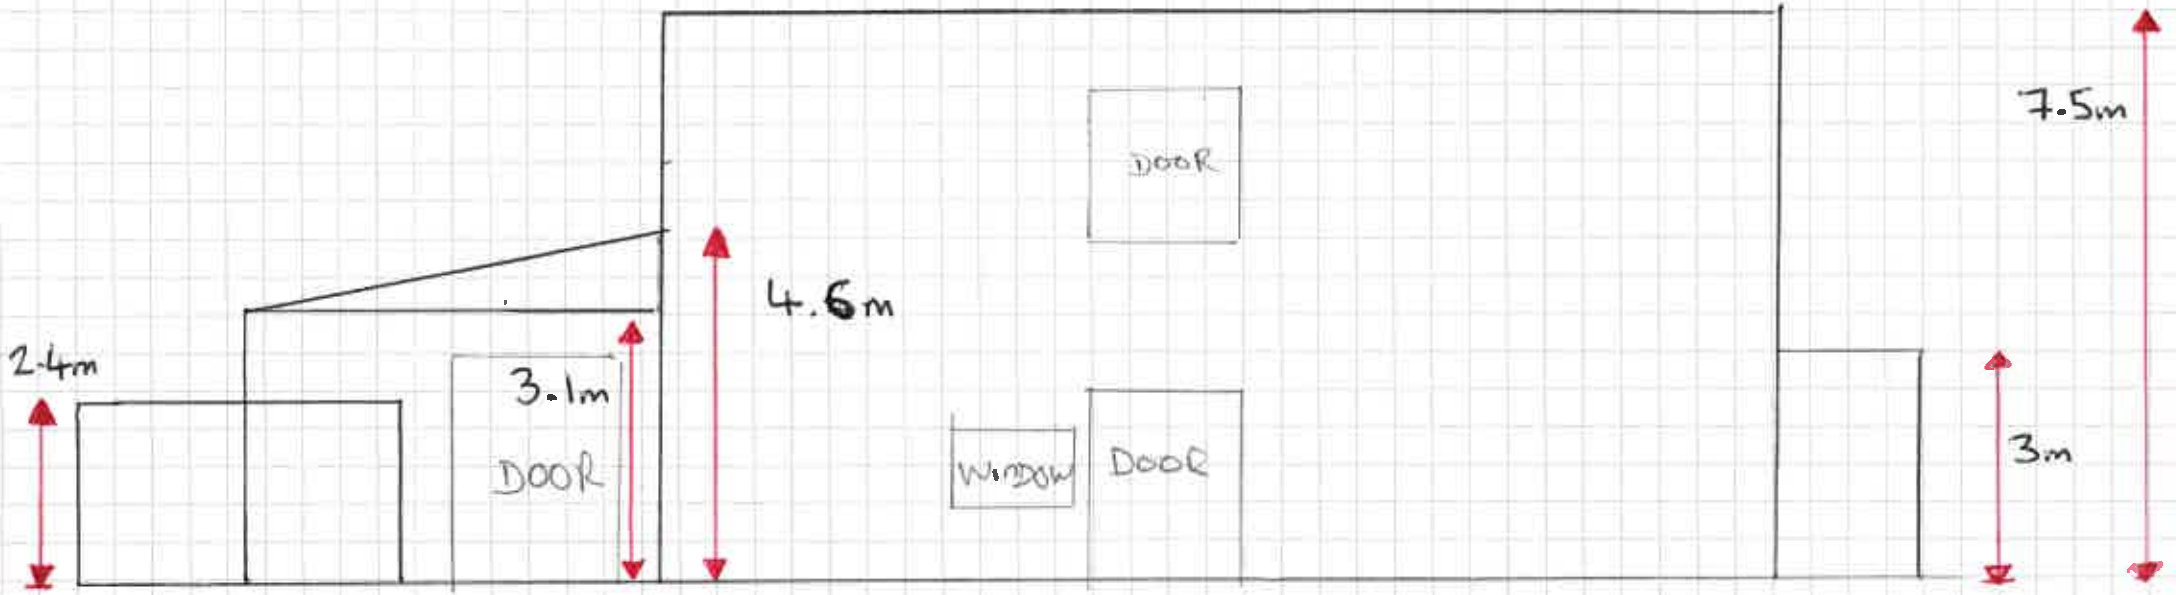

PROPOSED

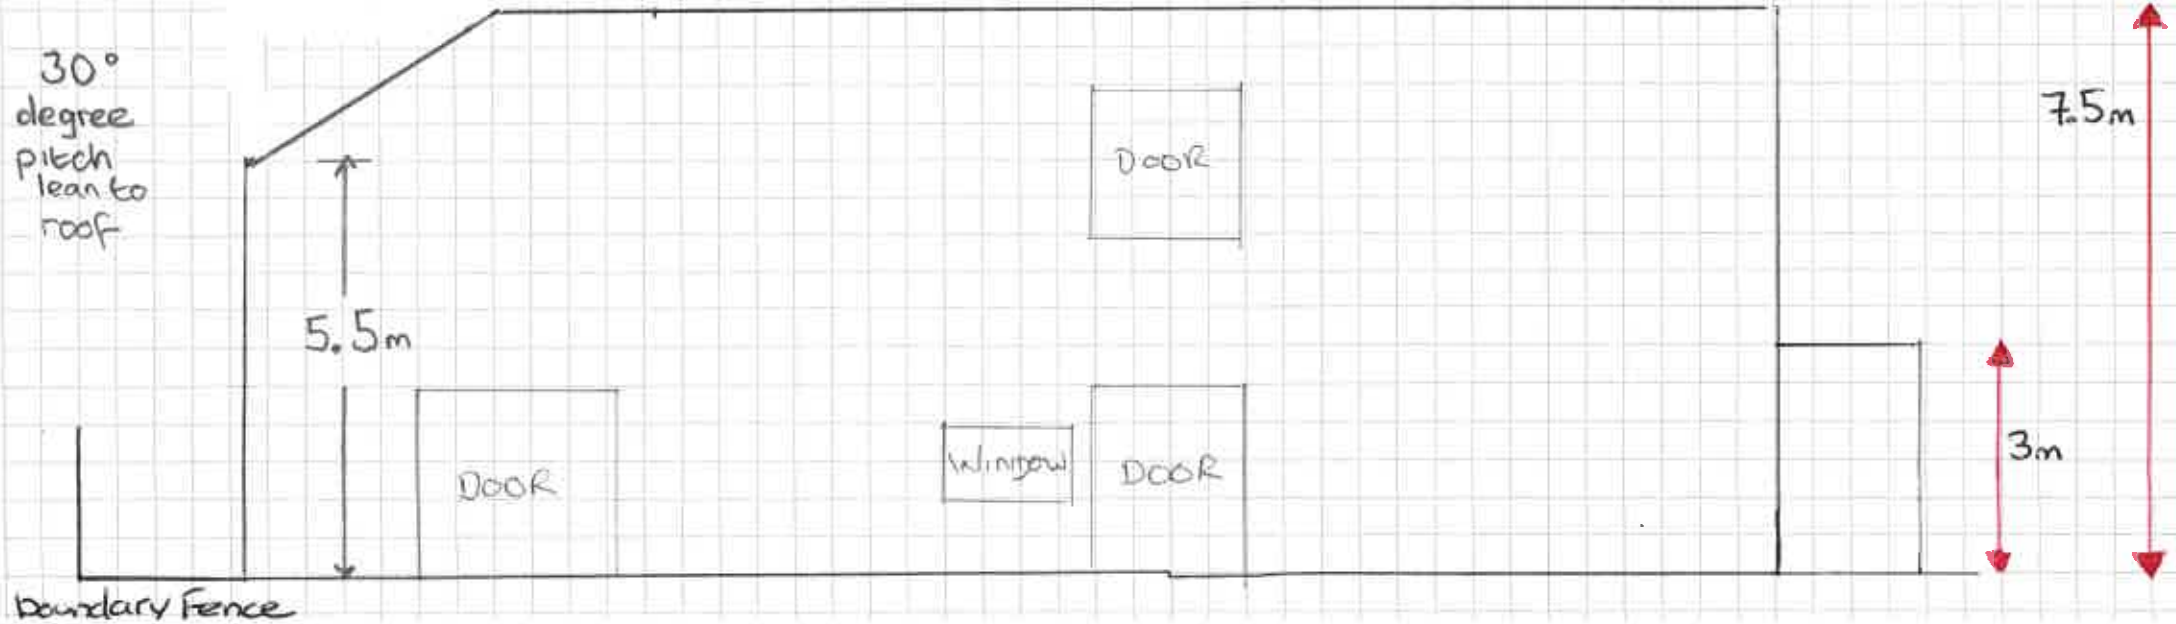

North facing flank wall — EXISTING

scale 1:100

0 1 2 3 4 5 6

UNIT 7a

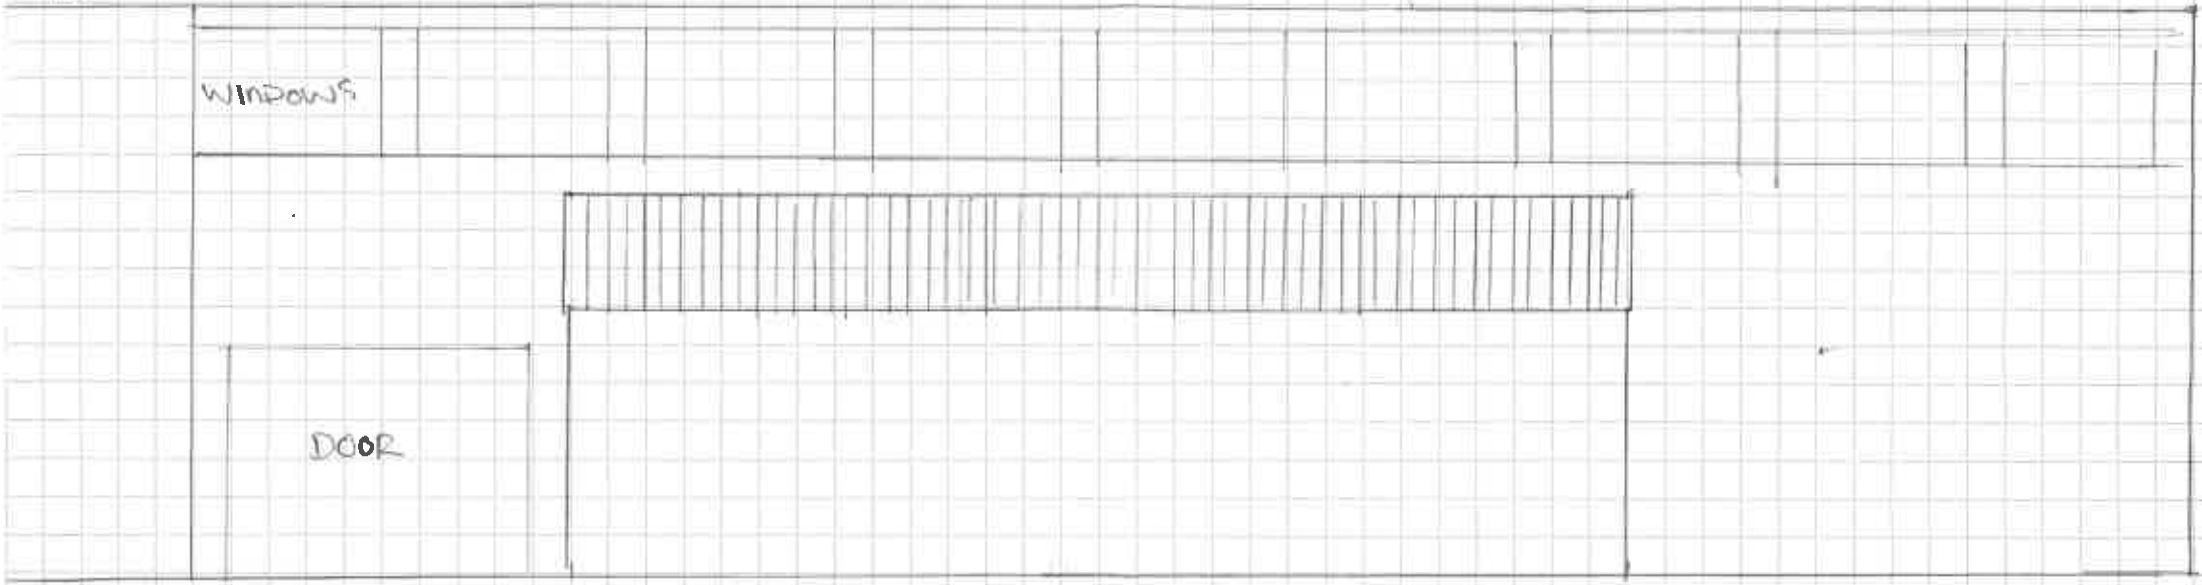

UNIT 7a

PROPOSED

