


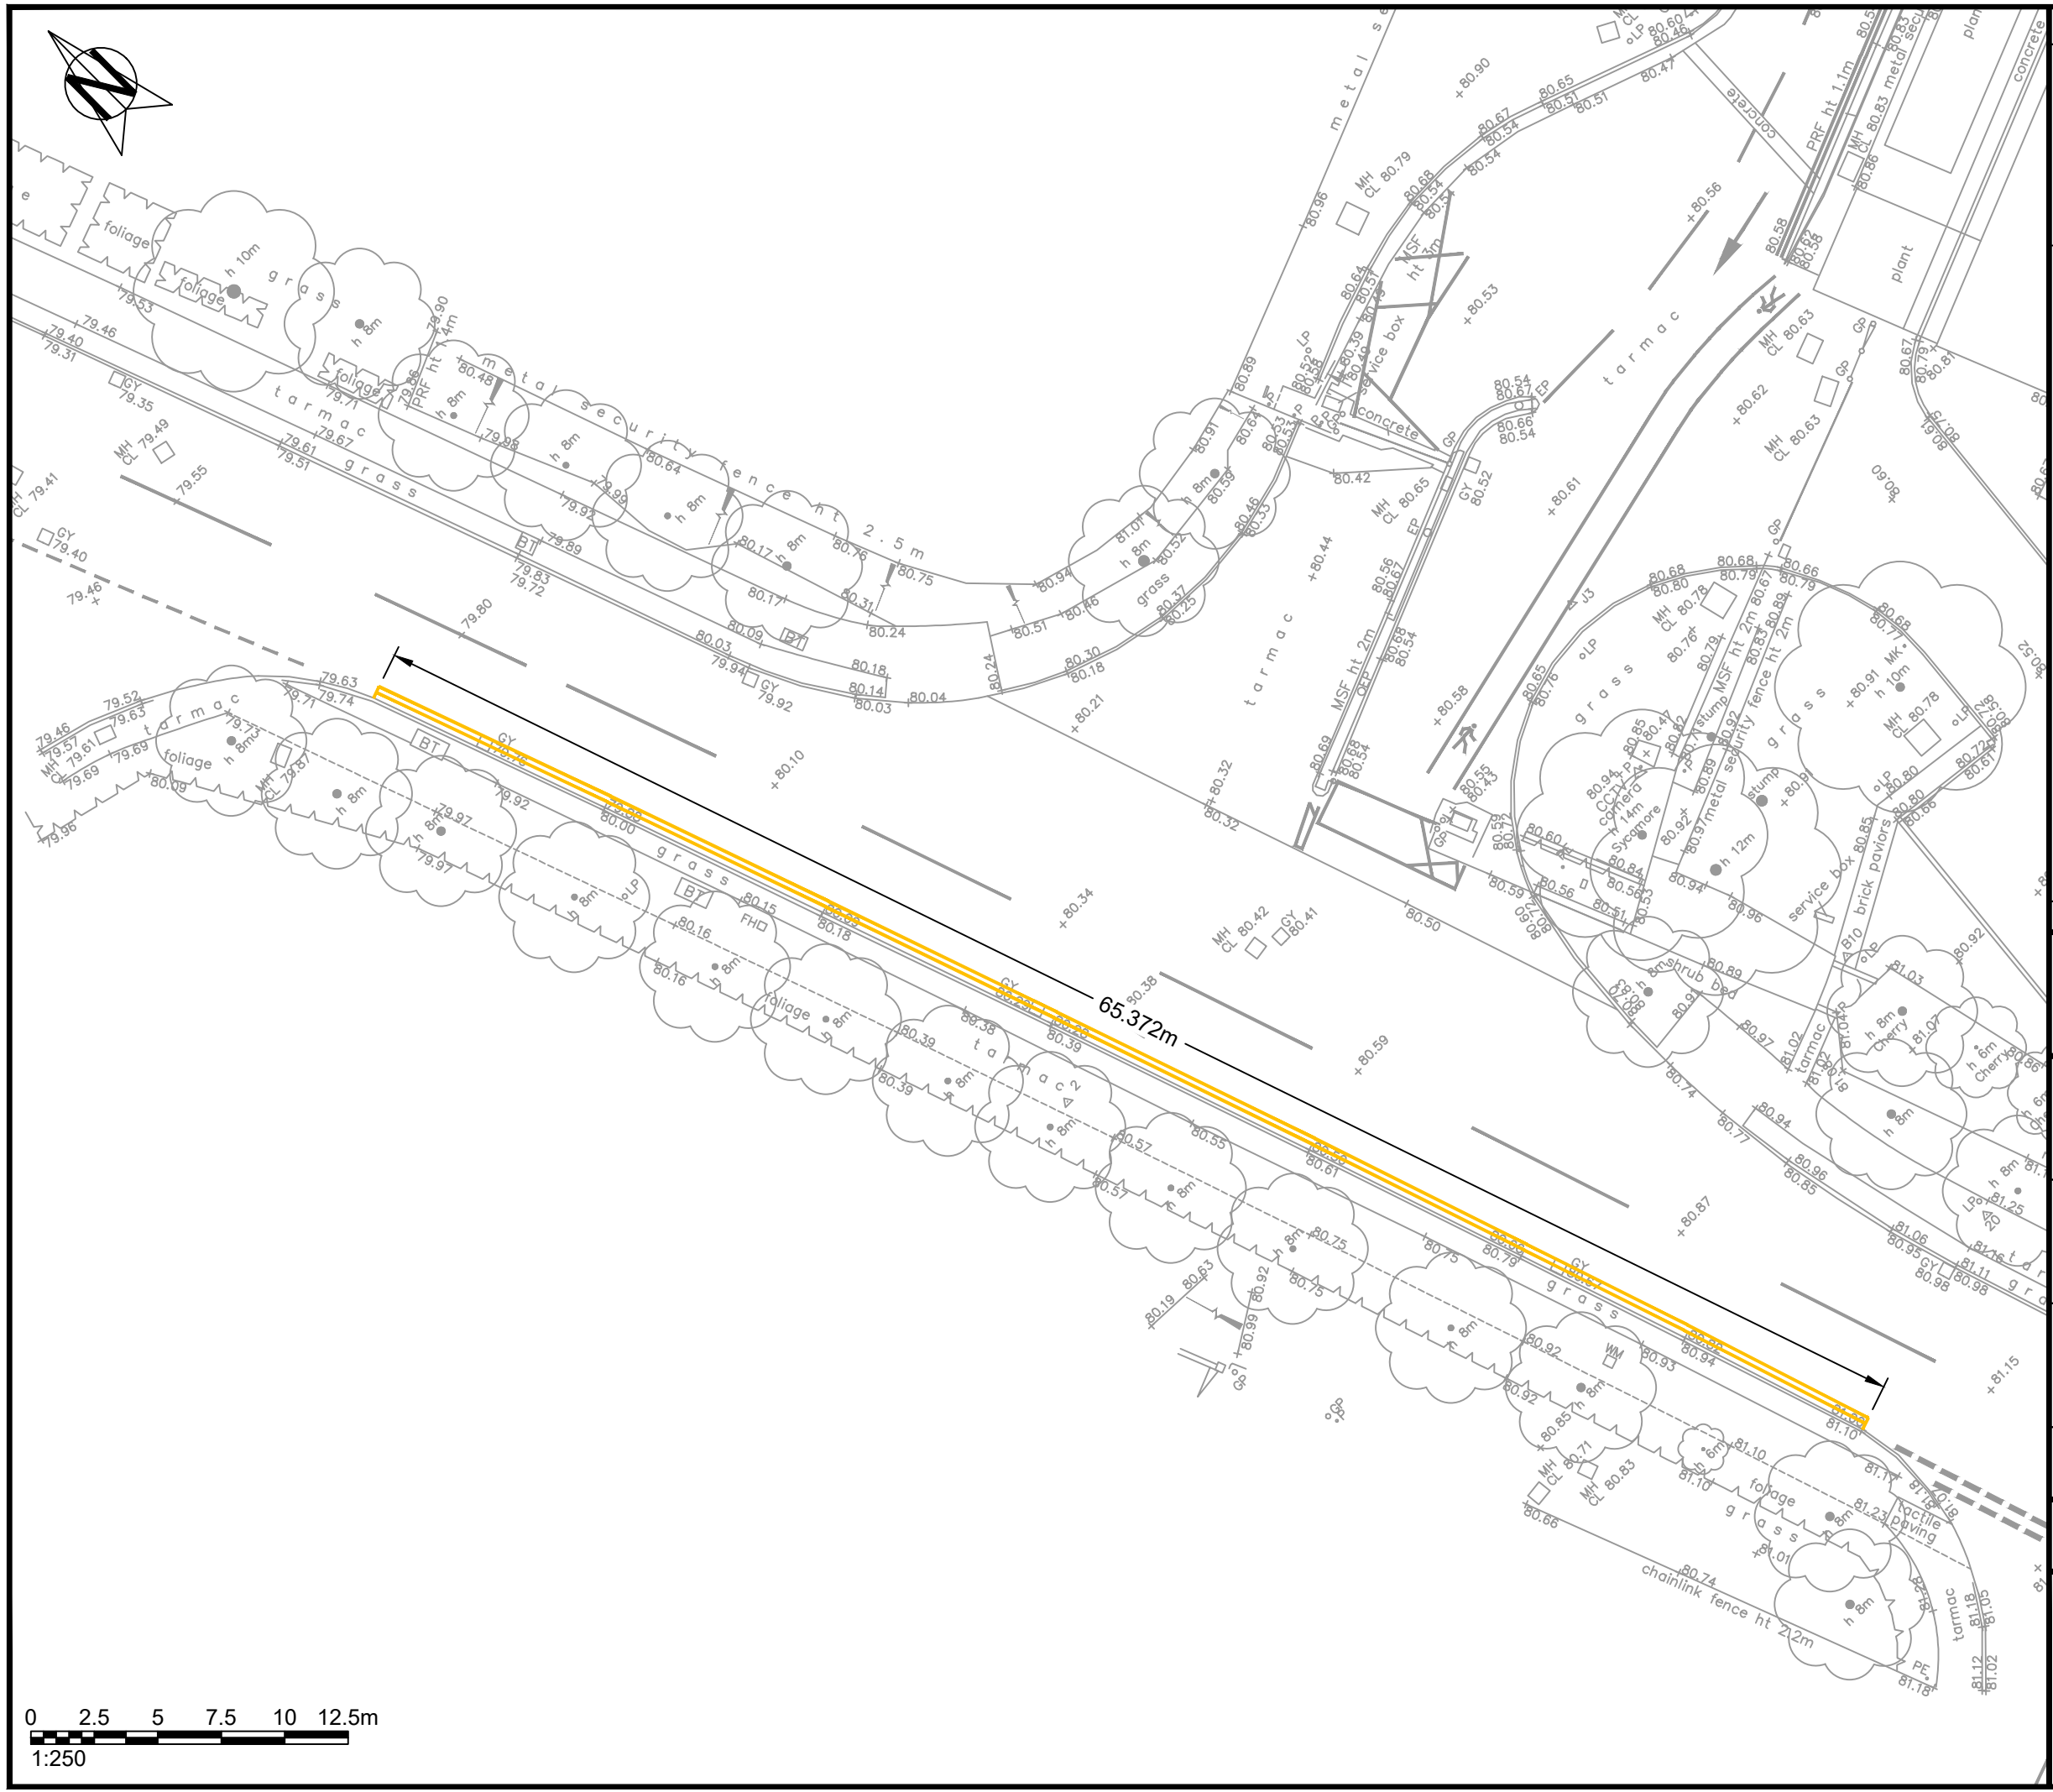

- NOTES :**
1. (C) This drawing is copyright.
 2. All dimensions to be checked on site.
 3. Do not scale from this drawing; only figured dimensions are to be worked from.
 4. Any discrepancies must be reported immediately before proceeding.
 5. This drawing to be read & printed in colour.

...	...	...	...	...	...
REV	DATE	DESCRIPTION	DRN	CHKD	APRD

Issue Status

☐ CONCEPT	☐ CONSTRUCTION
☒ PRELIMINARY	☐ AS BUILT
☐ TENDER	☐ H&S FILE ISSUE

Client
Letchworth Investment LLP

Project
Starwood House, Letchworth Garden City

Drawing Title
Proposed Double Yellow Lines

Scale @ A3	Drwn DW	Chkd SM
1:250	Aprd KMcM	Date 28.08.2025

Drawing Ref	Rev
KMC25034 / 006	

