
CONTRACTOR IS TO CHECK AND VERIFY ALL BUILDING AND SITE DIMENSIONS, LEVELS AND SEWER INVERT LEVELS AT CONNECTION POINTS BEFORE WORK STARTS

THIS DRAWING IS TO BE READ AND CHECKED IN CONJUNCTION WITH ENGINEERS AND OTHER SPECIALIST DRAWINGS

THE DRAWING AND THE WORKS DEPICTED ARE THE INTELLECTUAL PROPERTY OF INK ARCHITECTURE & DESIGN LIMITED AND MAY NOT BE REPRODUCED EXCEPT BY WRITTEN PERMISSION

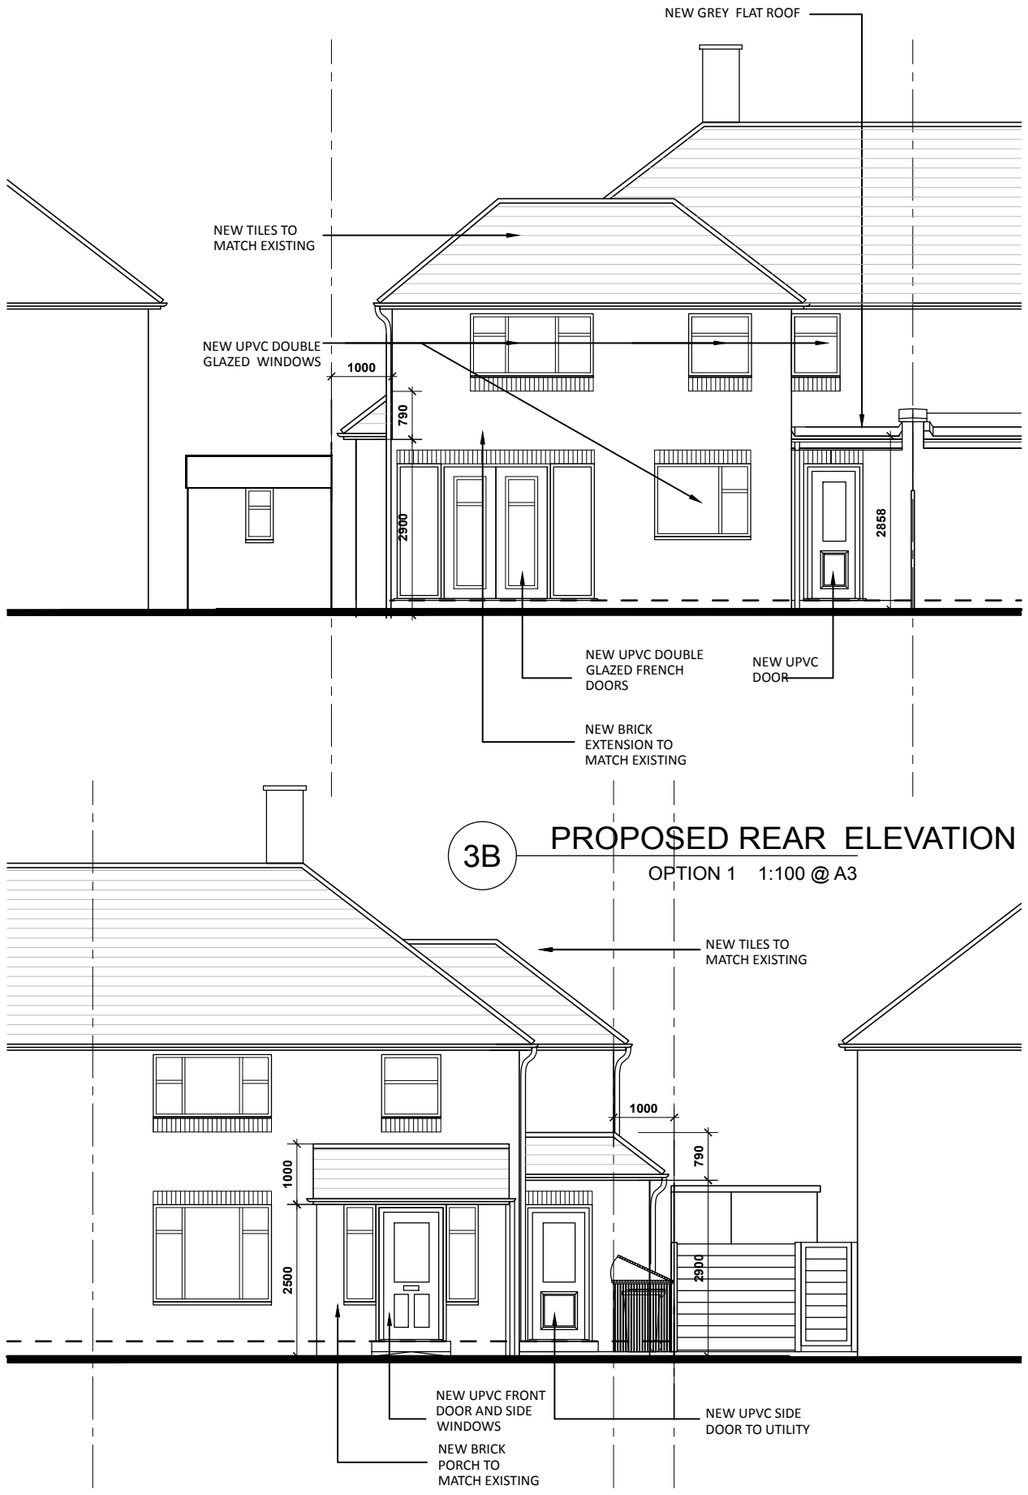


3B PROPOSED REAR ELEVATION

OPTION 1 1:100 @ A3


3A PROPOSED FRONT ELEVATION

OPTION 1 1:100 @ A3

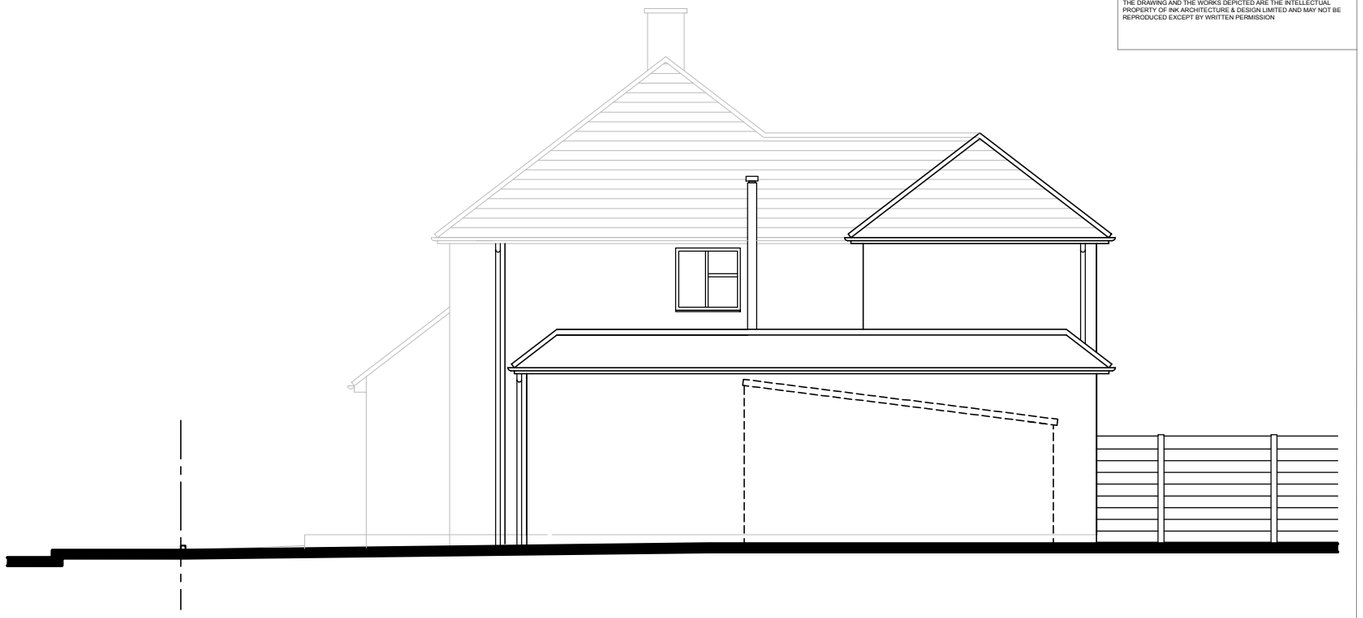

3C PROPOSED SIDE ELEVATION

OPTION 1 1:100 @ A3

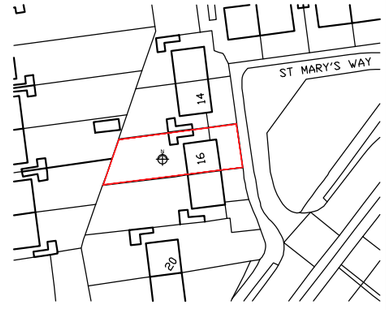

1 LOCATION PLAN

1:1250 @ A3

0 1 2 3 4m

REV	DATE	DESCRIPTION
B	28.03.2018	UPDATED TO REFLECT 2M GAP TO LHS
A	10.03.2018	1M FIRST FLOOR GAP INDICATED

INK BESPOKE

PROJECT
16 ST MARY'S WAY, BALDOCK

DRAWING TITLE
PRPOSED ELEVTIONS

DRAWING NUMBER	REVISION
16MY - 200 - P1 - 300	B
SCALE	ISSUE DATE
1:100@A3	2016-08-18
PROJECT STATUS	DRAWN BY
STAGE 1	KS
	CHECKED BY
	KS