


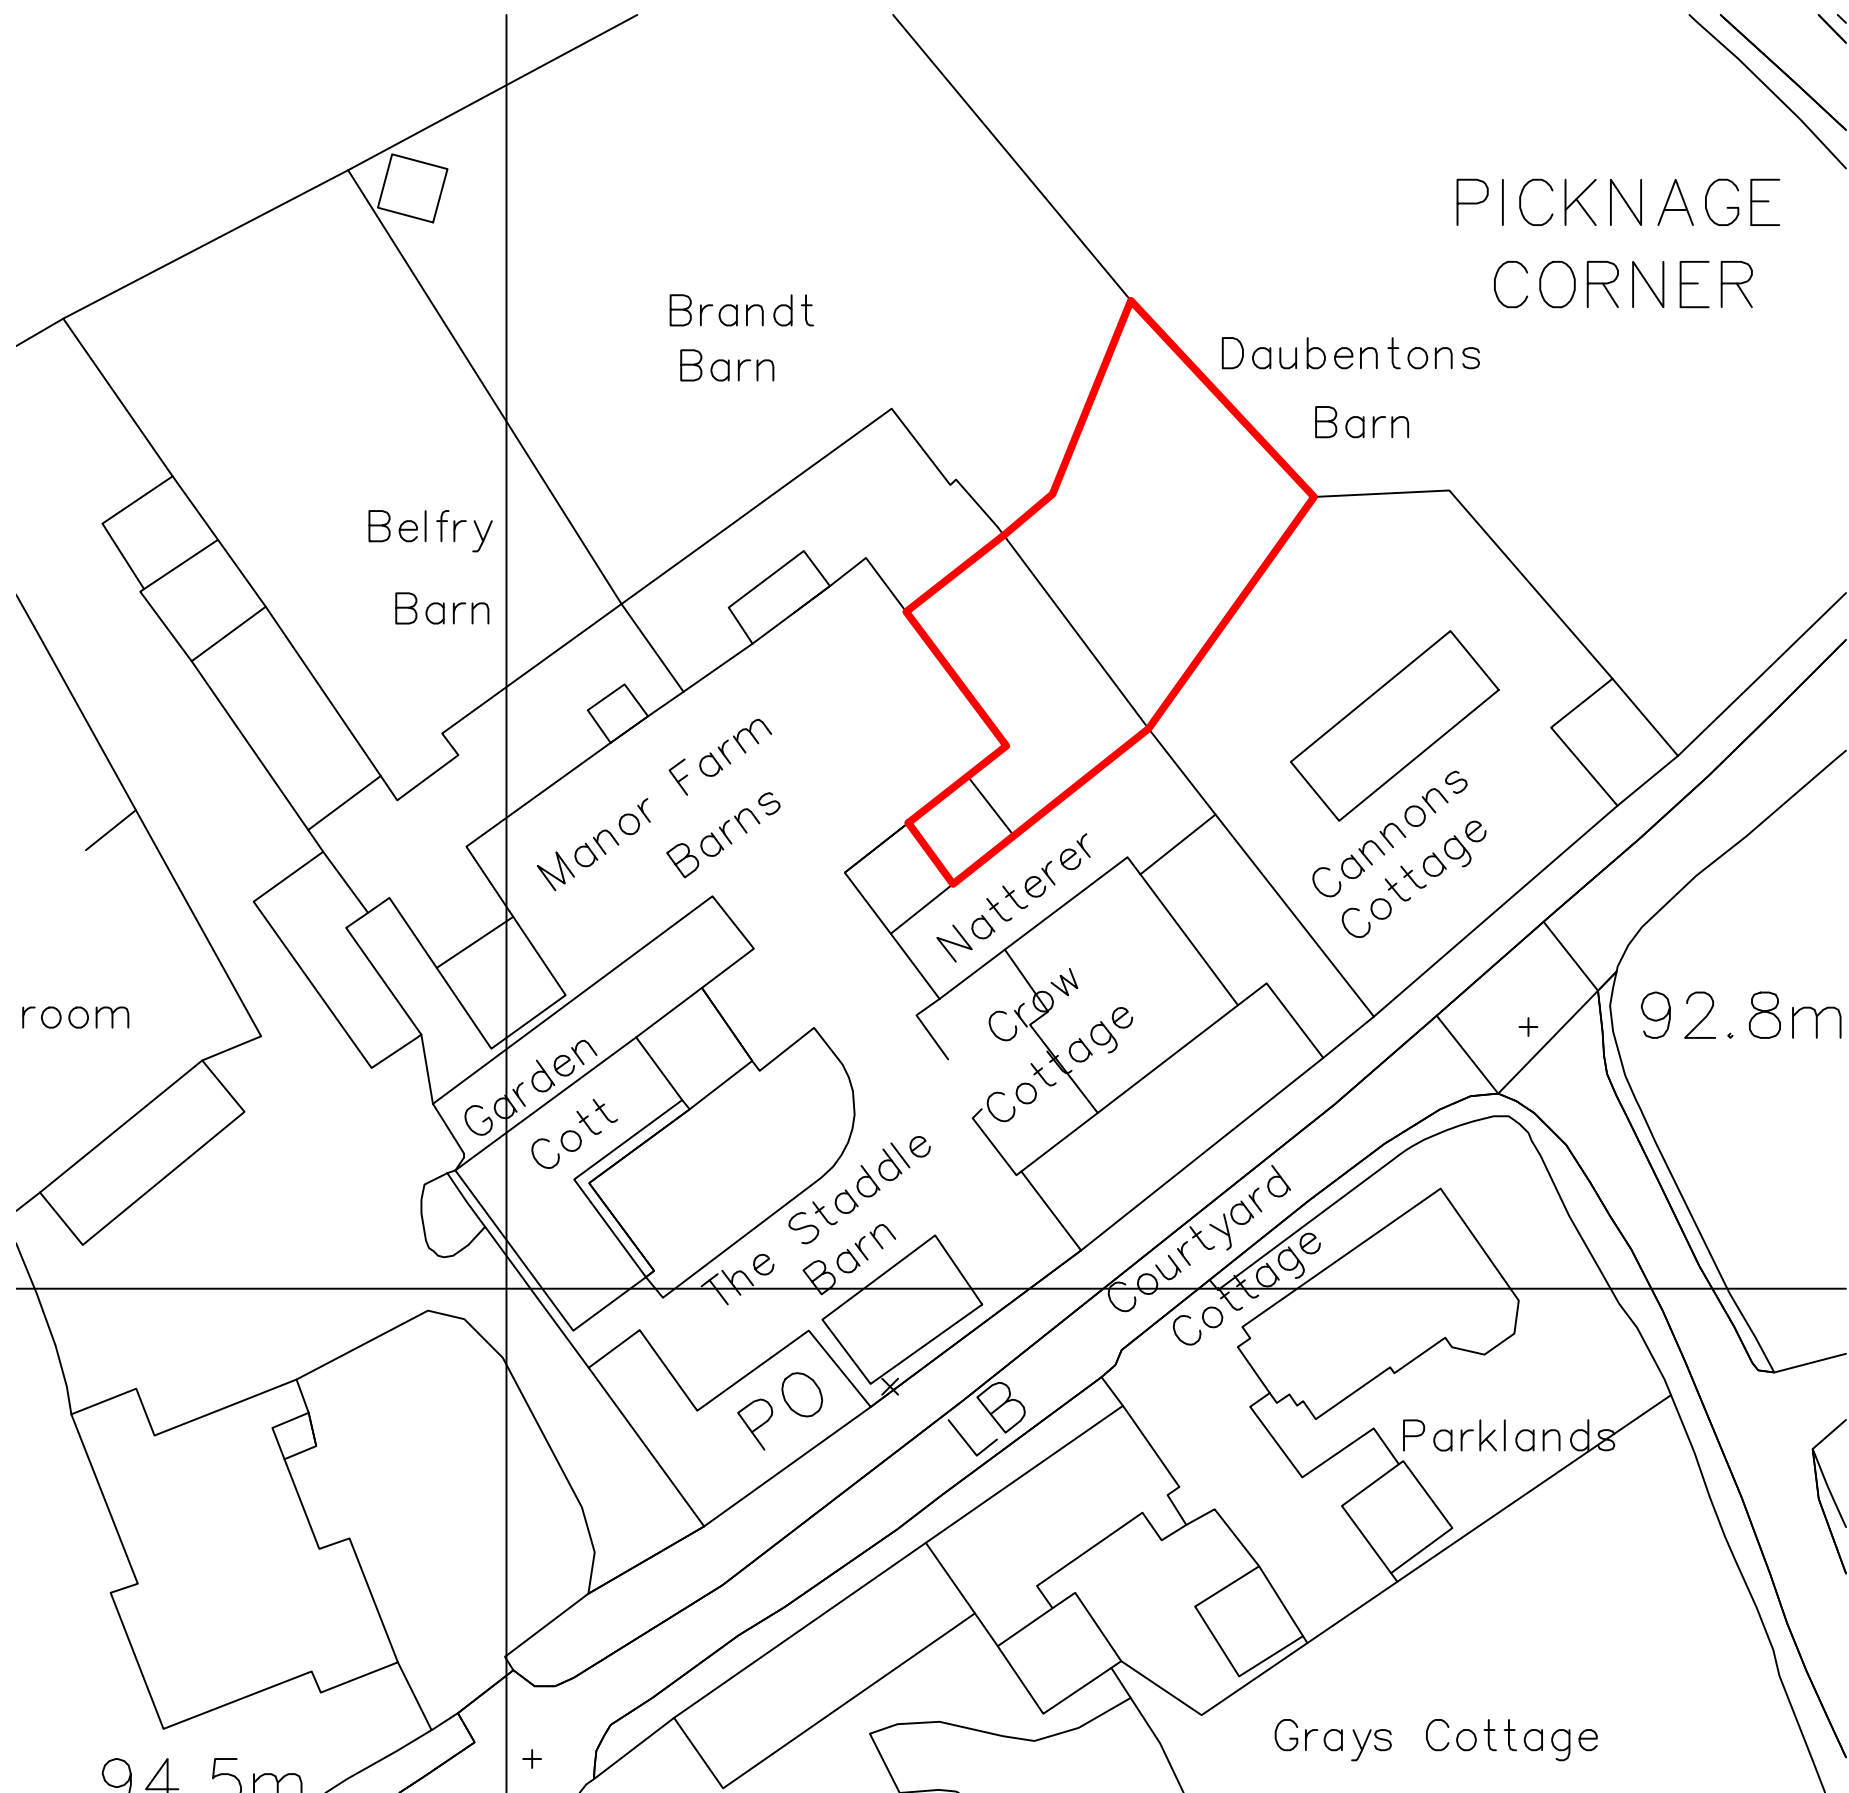


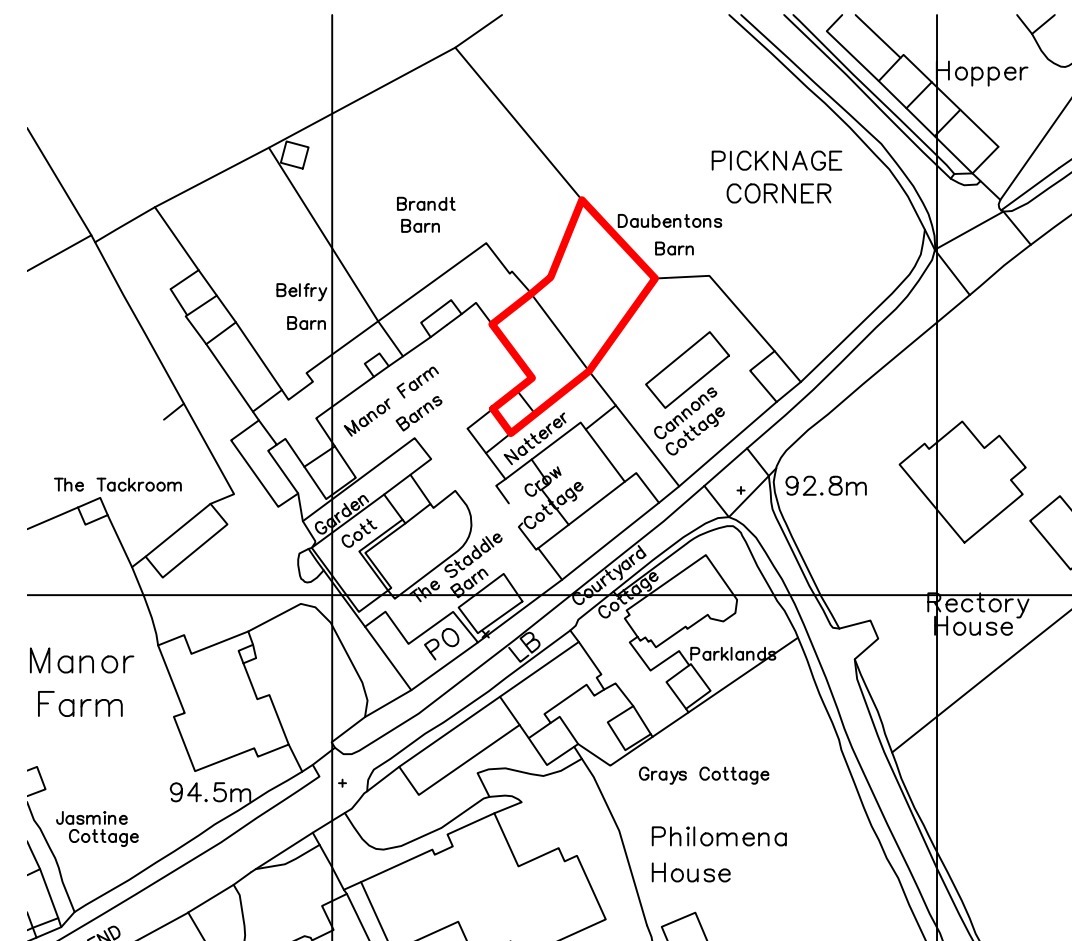

Block Plan 1:500

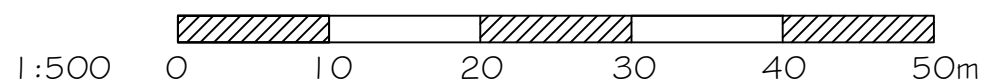

Site Location 1:1250

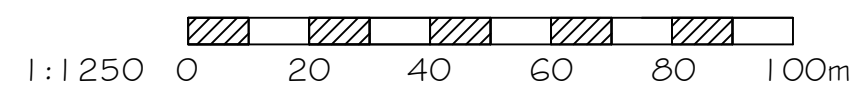

Alterations at Daubentons Barn, Manor Farm, Barley for Mr & Mrs Hart	
Original drawings	
SCALE 1:100 @ A2	DWG No. 2427.01
DONALD PURKISS ASSOCIATES chartered architects 1A KING STREET SAFFRON WALDEN, ESSEX CB10 1HE TEL: 01799 523087 & 527202 E-mail: dpa@purkissarchitects.co.uk	

Copyright - Donald Purkiss and Associates