REV:- DATE

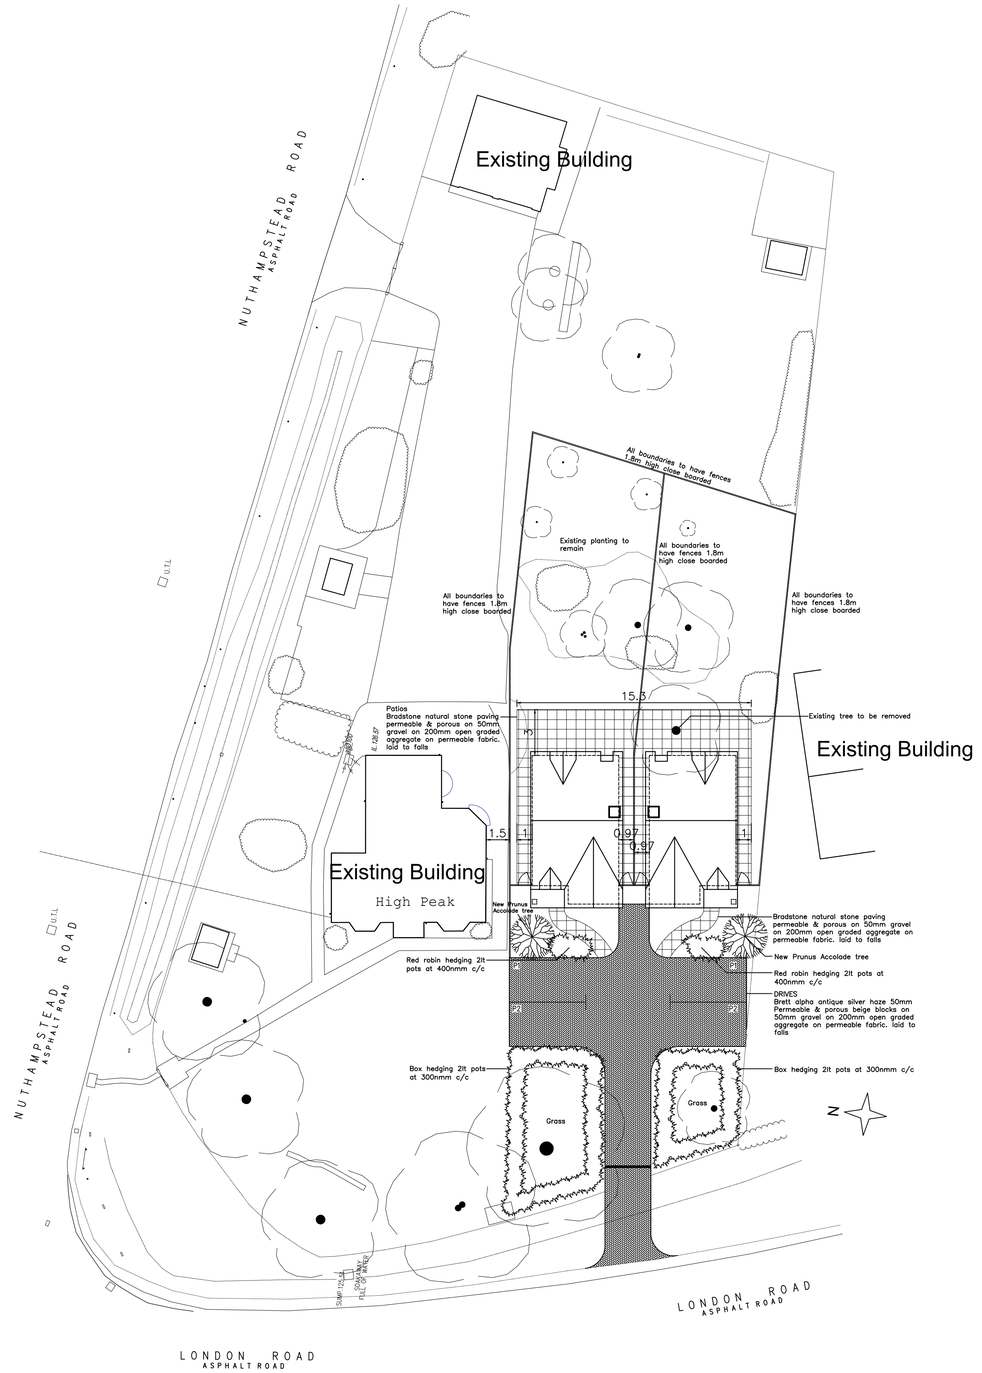

Proposed Location Plan
Scale 1:200 @ A1

PROJECT:
High Peak, London Road
Barkway, Royston, SS8 8EY

TITLE:
Proposed Landscaping

SCALE: As Shown

DATE: FEB 18

Drawing No. 1335-08

REV.

BRELEY DESIGN LTD
Breley Design Ltd, Harrier House
Aviation Way, Southend on Sea
Essex SS2 6UN, England.
Telephone: +44 (0)1702 541300
Facsimile: +44 (0)1702 543123
Email: info@breleydesign.com

Copyright of this drawing shall remain the property of Breley Design Limited. It may not be used in whole or part by any other parties for any other purpose without prior consent.
All dimensions to be checked on site and any discrepencies reported to Breley Design Limited before work commences.