
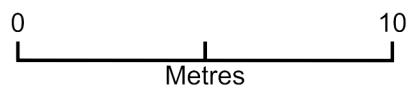


93 Heathfield Road - Garden Room

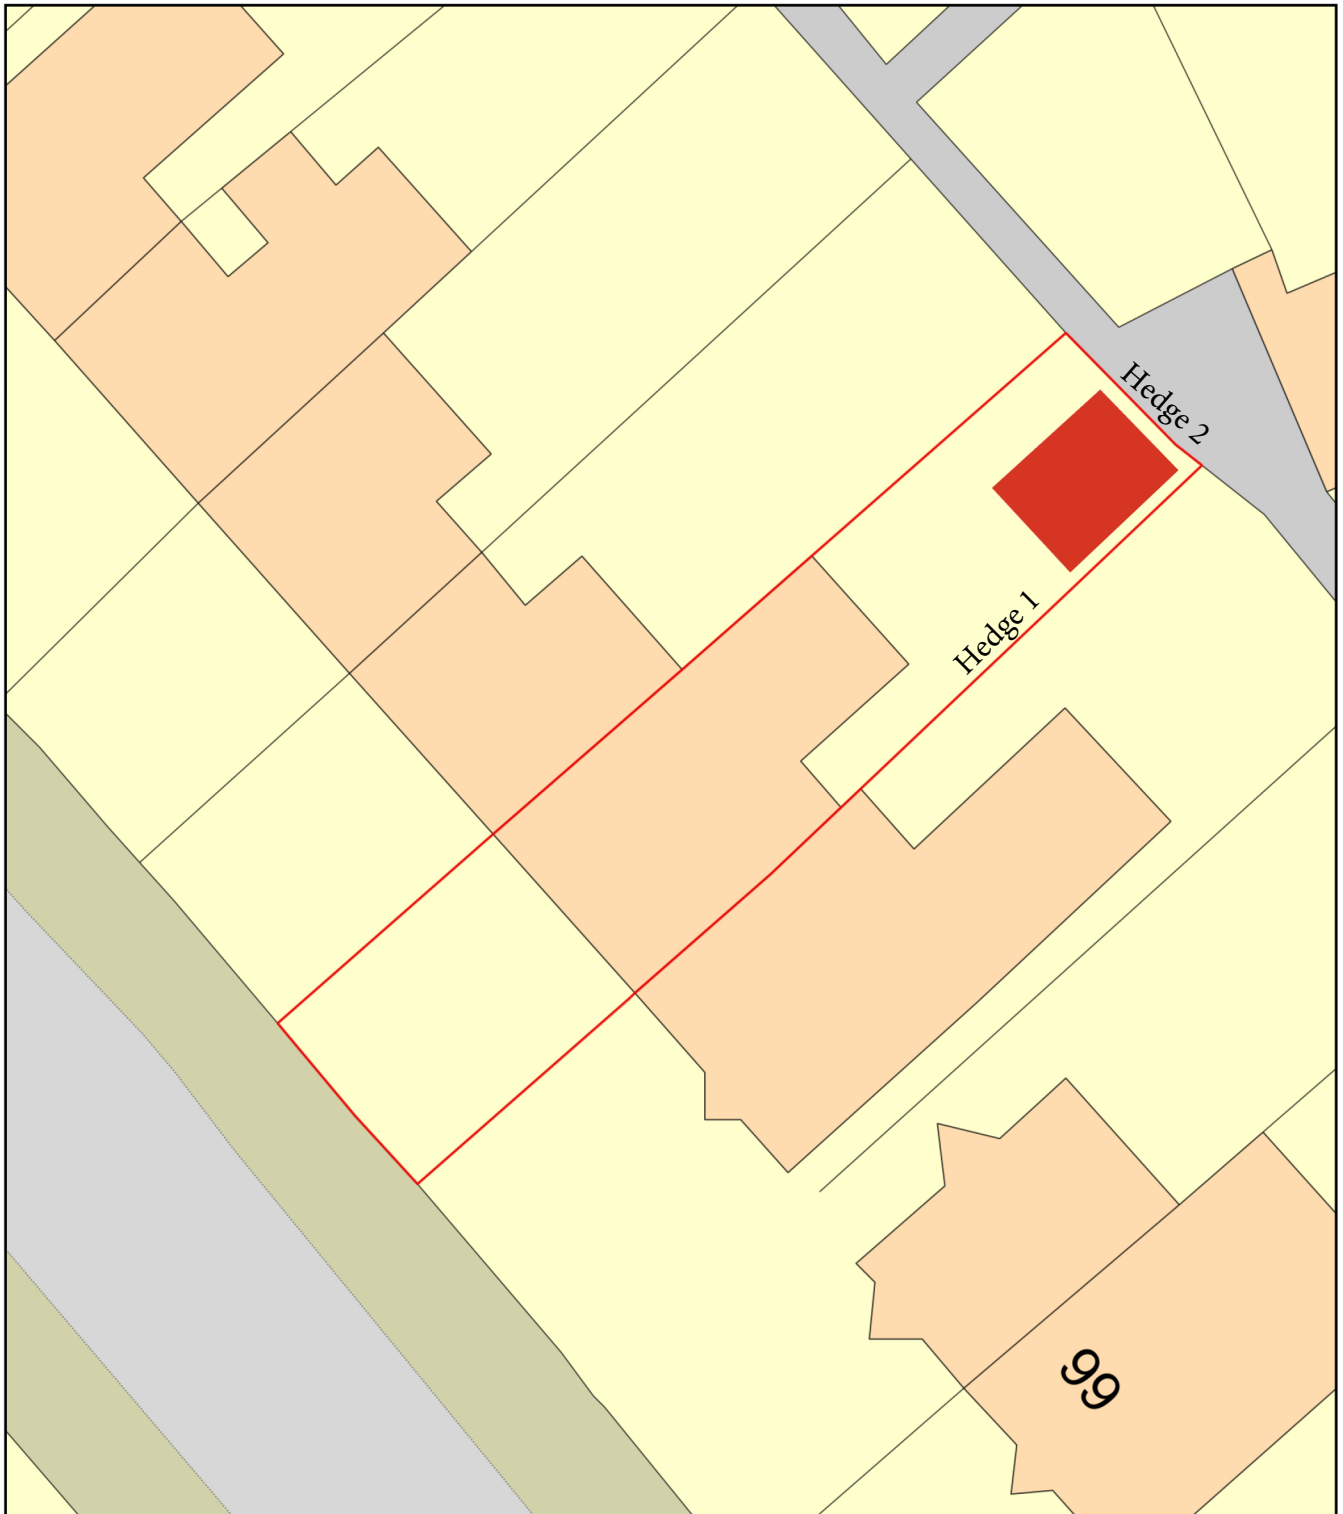

Plan Produced for: John Overeem

Date Produced: 12 Jun 2024

Plan Reference Number: TQRQM24164122849564

Scale: 1:200 @ A4