



93 Heathfield Road - Garden Room - Location Plan

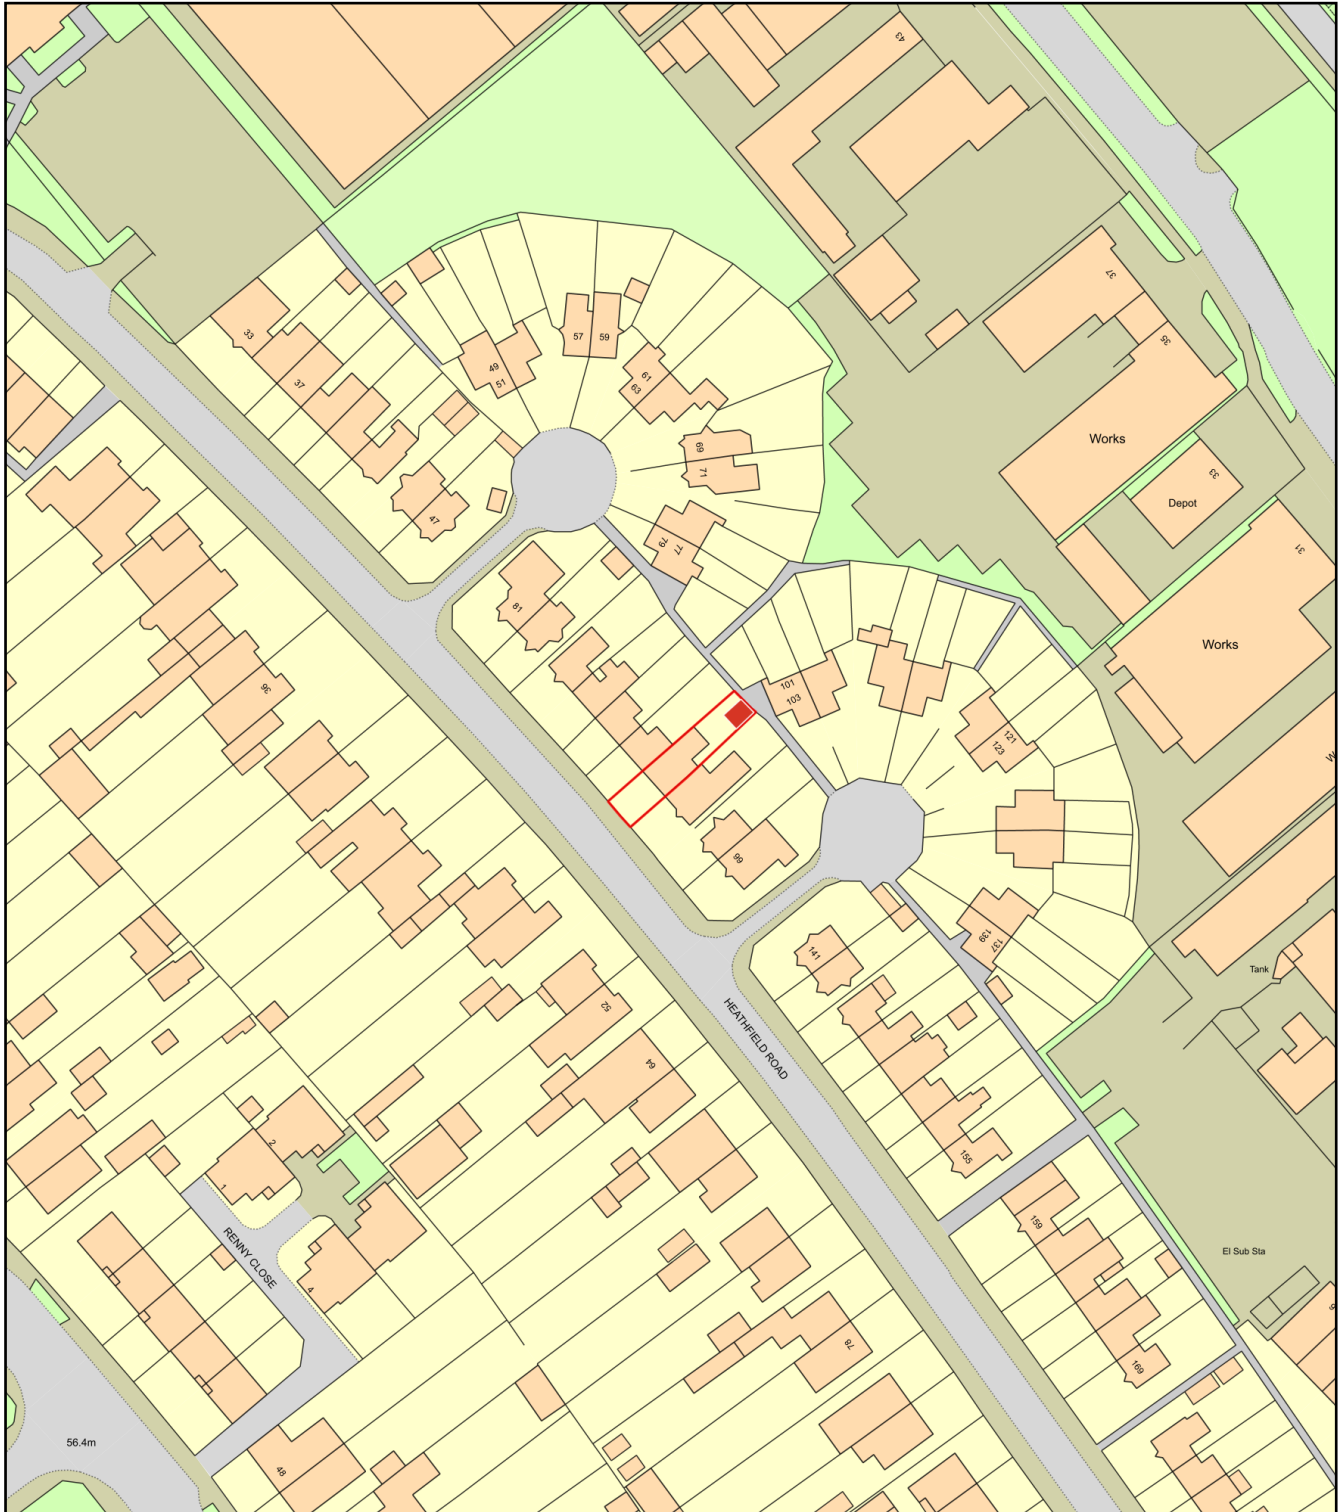

0 50
Metres

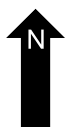

Plan Produced for: John Overeem

Date Produced: 12 Jun 2024

Plan Reference Number: TQRQM24164123829338

Scale: 1:1250 @ A4