



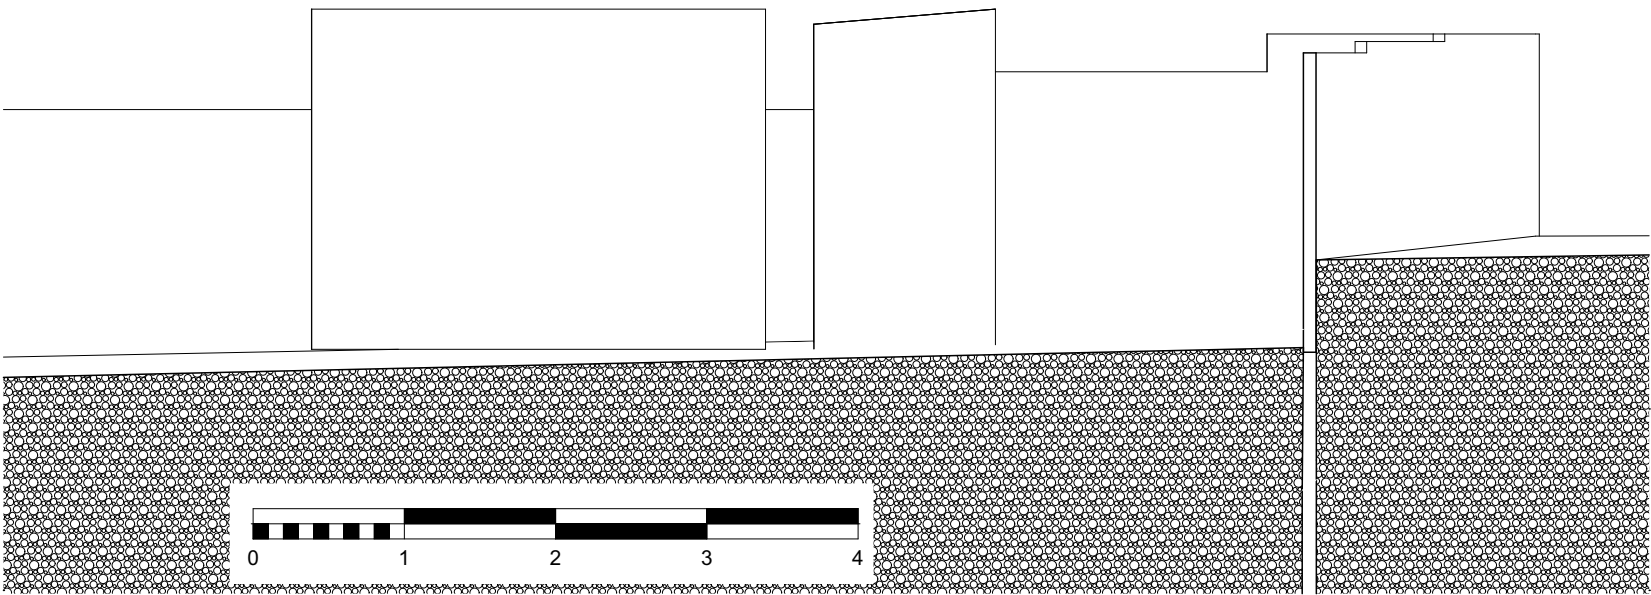

S-022

Existing Garden Sheds elevations - North

1:50

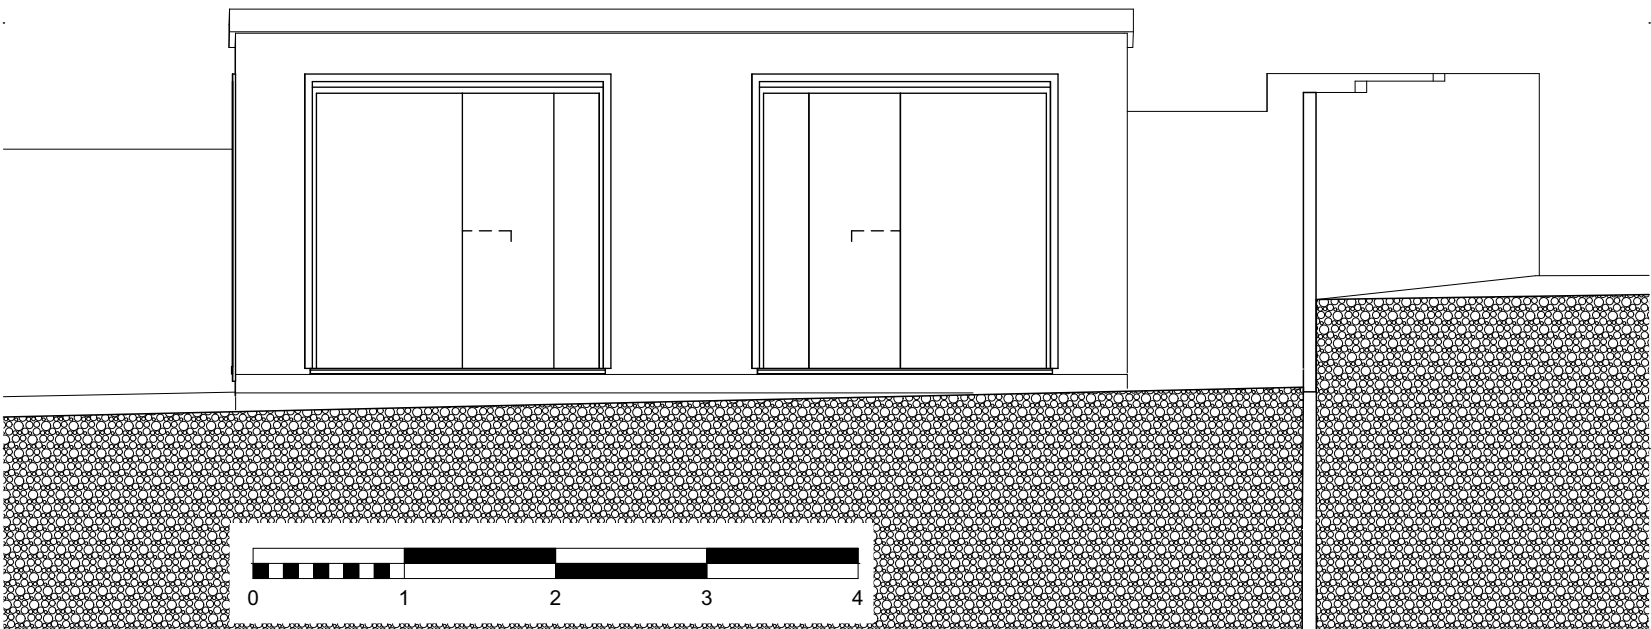

S-022

Proposed Garden Office elevation - North

1:50

Revision notes
- First issue

8 Radcliffe Road
Proposed Class E Permitted
Development

Elevations

Drawing Status
Certificate of Lawfulness

Drawing Scale
1:50

Layout ID
PL.11.4

Status

Revision

-