



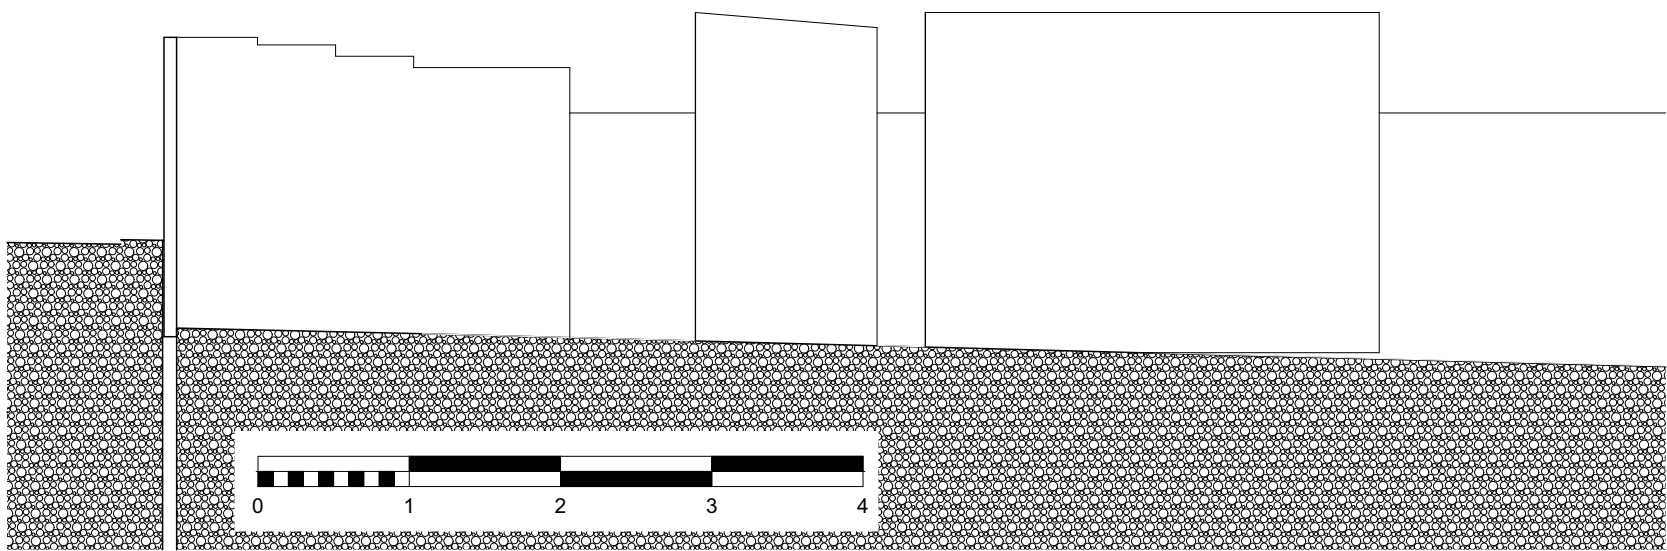

S-023

Existing Garden Sheds elevation - South

1:50

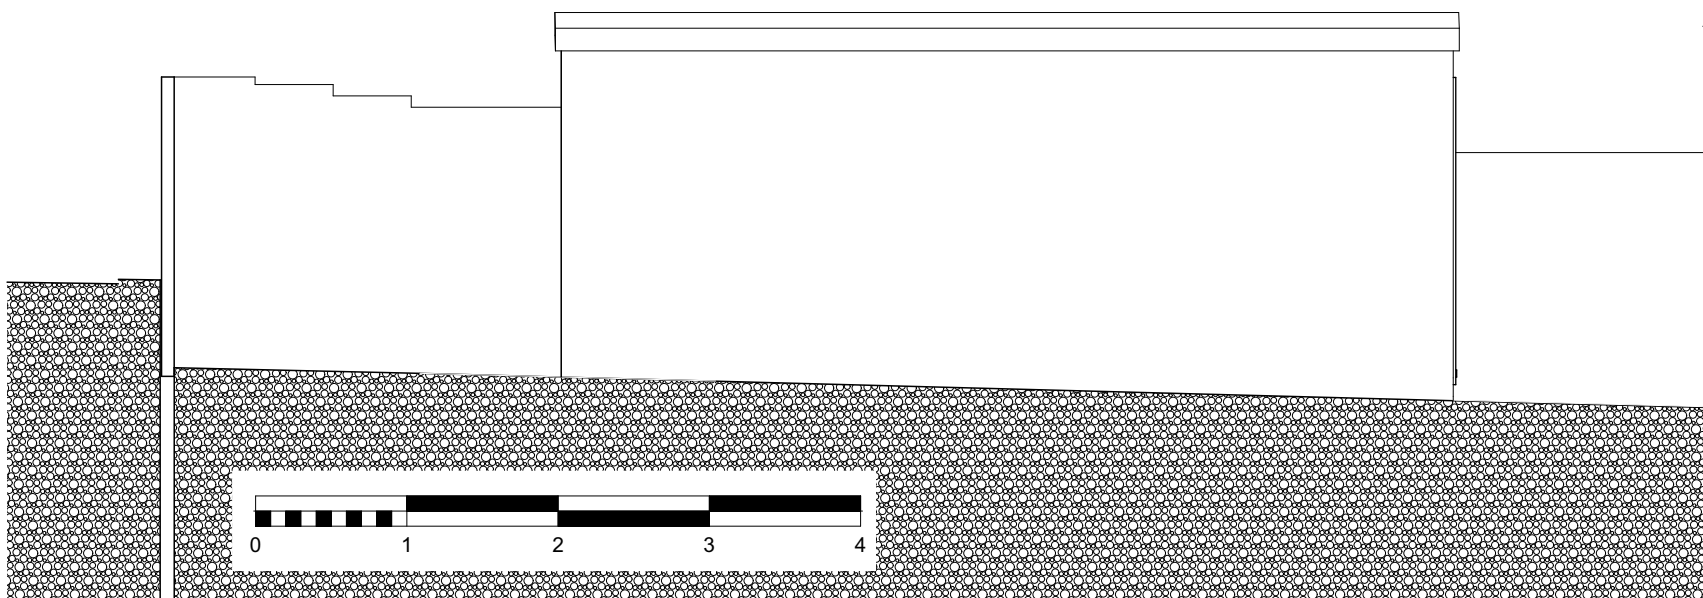

S-023

Proposed Garden Office elevation - South

1:50

Revision notes - First issue	8 Radcliffe Road Proposed Class E Permitted Development	Elevations	Drawing Scale 1:50		
		Drawing Status Certificate of Lawfulness	Layout ID PL.11.5	Status	Revision -