


ANY QUERIES REGARDING DIMENSIONS TO BE TAKEN UP WITH PENTANGLE DESIGN GROUP.

ALL DIMENSIONS OF EXISTING BUILDINGS TO BE VERIFIED ON SITE.

THIS DRAWING IS THE COPYRIGHT OF PENTANGLE DESIGN GROUP AND SHALL NOT BE IN ANY WAY USED OR REPRODUCED WITHOUT THEIR PRIOR WRITTEN CONSENT.


NOTES

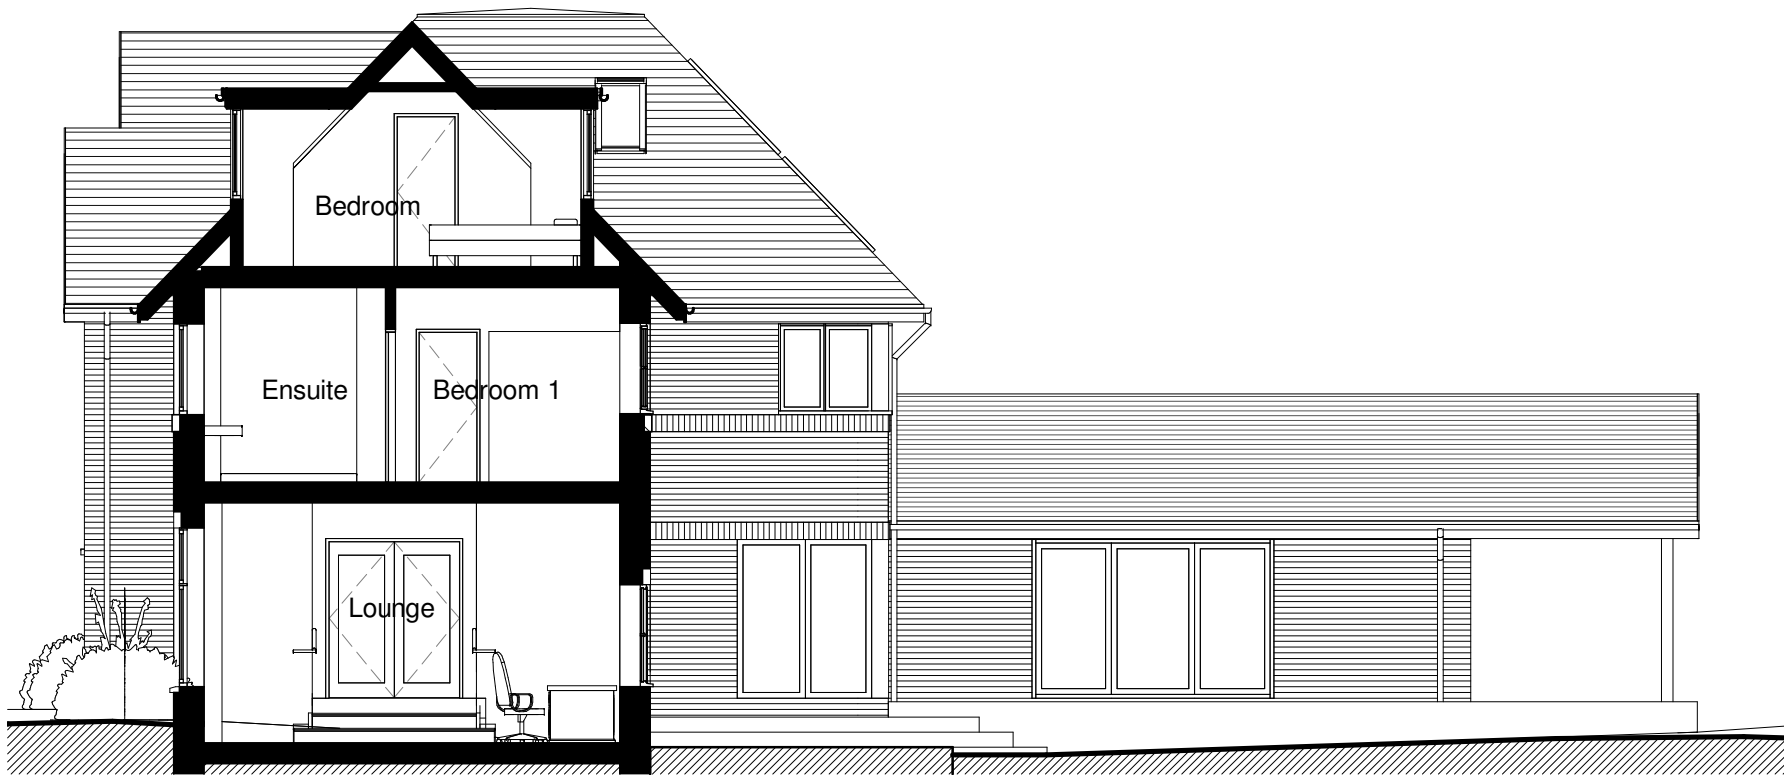

Section B-B
1 : 100



Section C-C
1 : 100

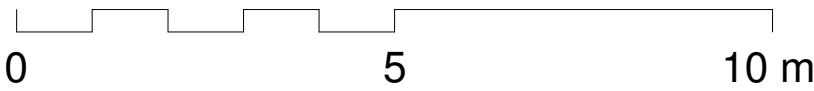

PLANNING
PENTANGLE
DESIGN GROUP

SUITE 1, 21 BANCROFT HITCHIN HERTS SG5 1JW
T:01462 431133 E:pdg@pentangledesign.co.uk

JOB TITLE
Proposed Residential Development
Land at The Coach House, Radwell Lane,
Radwell, Herts SG7 5ES
for -

DRAWING TITLE
Proposed Sections

SCALE	DRAWING NUMBER	REVISION
1 : 100	08	B
DATE April '25		
SHT SIZE A2		
JOB NUMBER 3907		

ARCHITECTS AND INTERIOR DESIGNERS