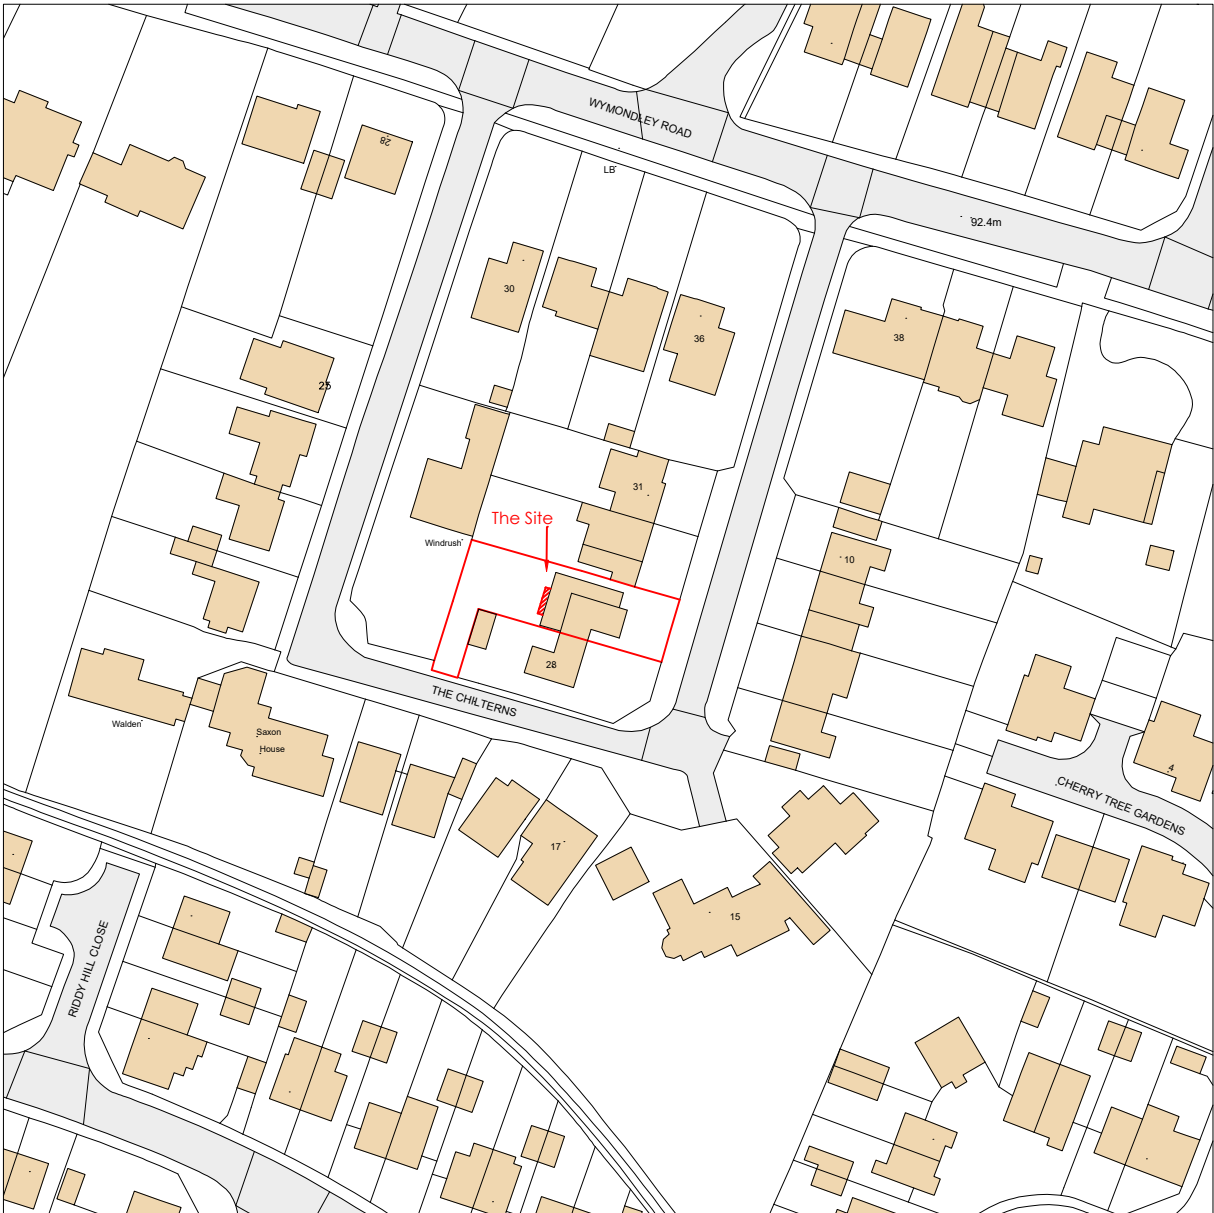


Drawing Title
Location Plan

Project
29 The Chilterns
Hitchin
Herts SG4 9PP

Rev. Date Note

Drawing Number ODC.25/10.04

Scale 1:1250

Paper Size A4

Date August 2025

Octagon Design & Consultancy
2a Bournemouth Rd - STEVENAGE - Herts SG1 2PN
e: trj13@icloud.com
m: 07831 146756