


EXISTING SITE PLAN 1:200

N O R T H

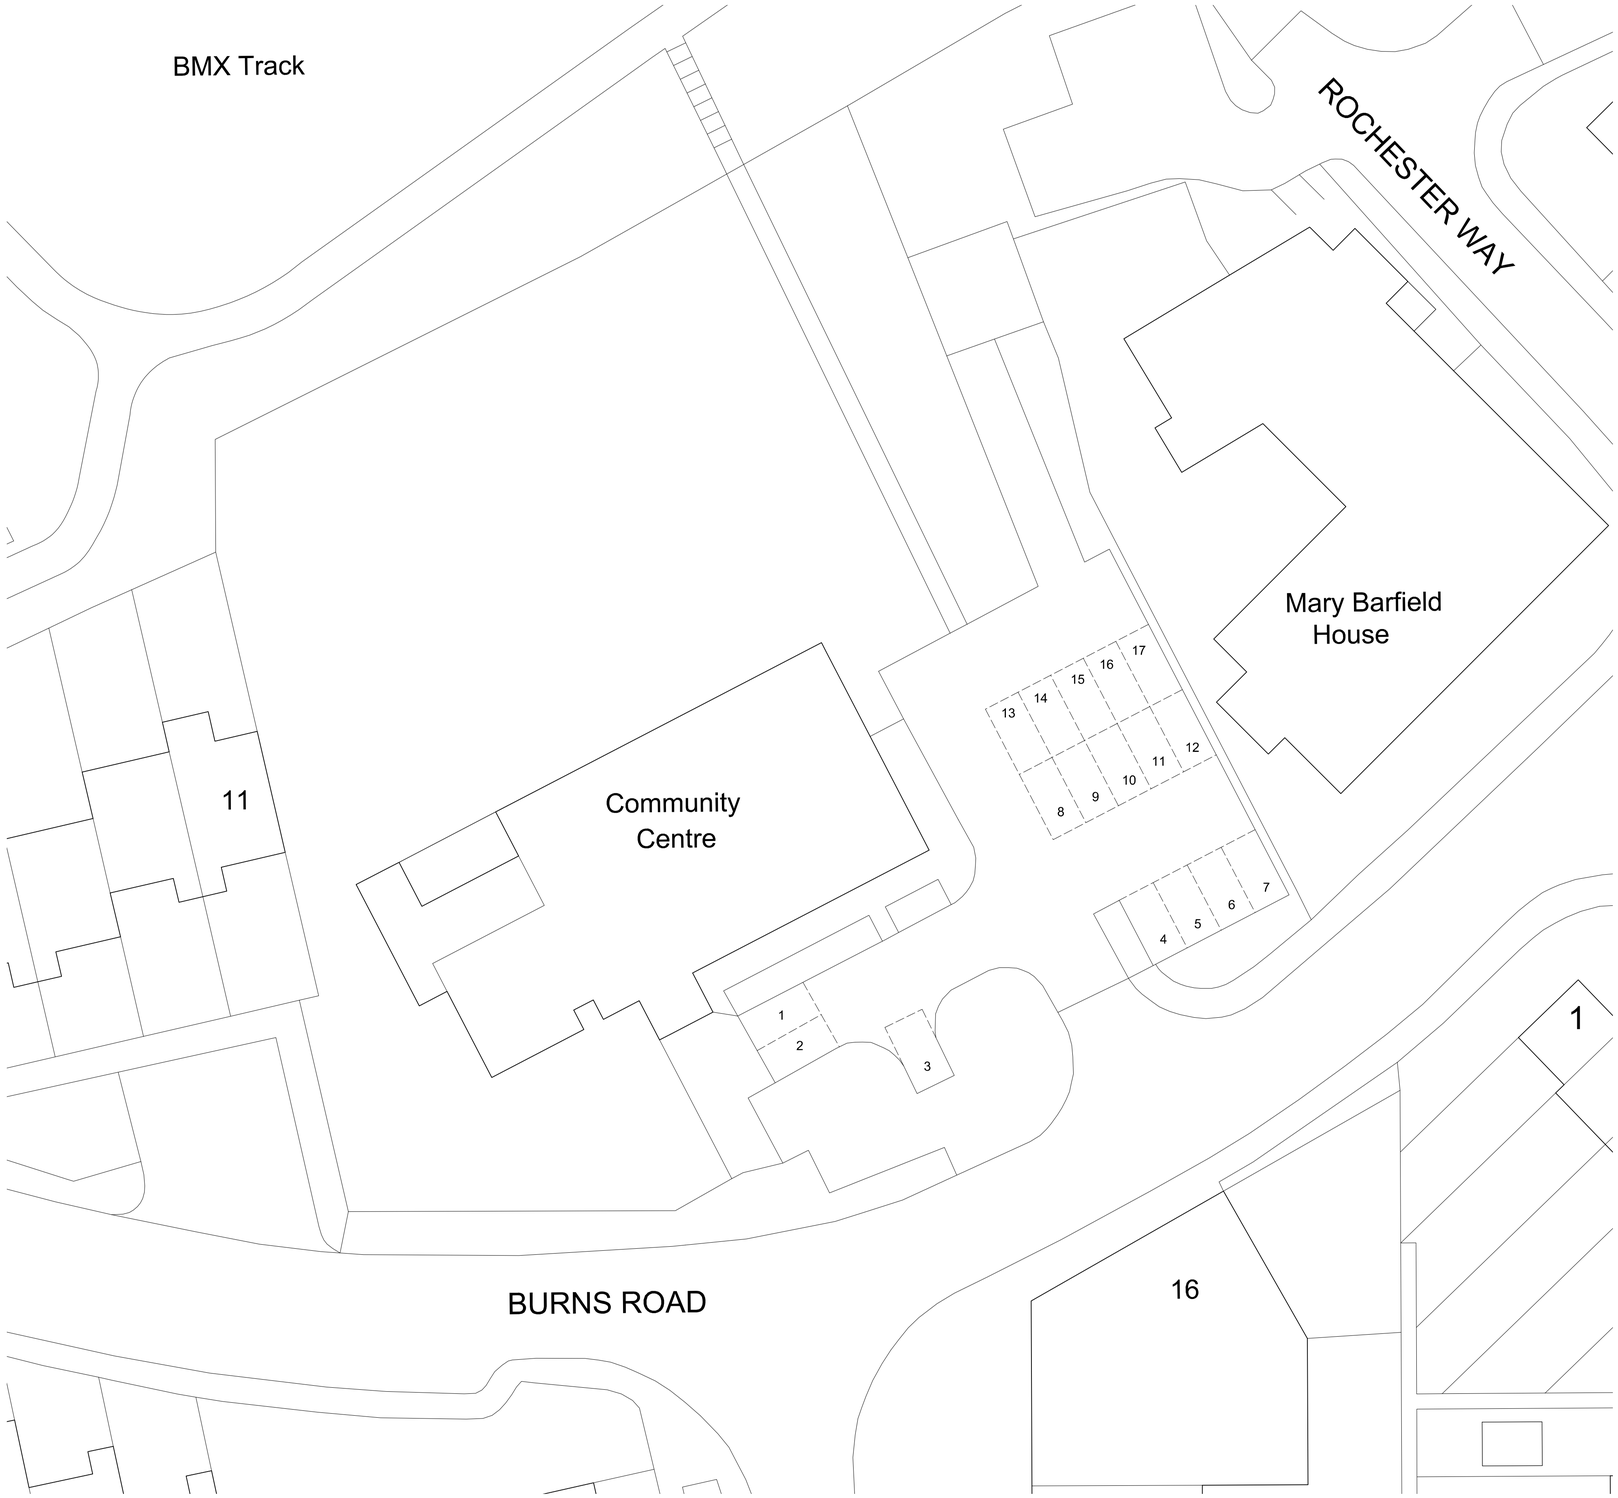

LOCATION PLAN 1:1250

Project

PROPOSED ADDITIONAL PARKING AREA AT COOMBES COMMUNITY CENTRE, BURNS ROAD, ROYSTON, HERTS SG8 5PT

Client

COOMBES COMMUNITY CENTRE

Drawing

EXISTING SITE PLAN

Scale 1:200 & 1:1250 @ A1 Drawn C.R

Checked Date April 18

Drawing No.

COO/18/01

This drawing and design is copyright and must not be reproduced in part or in whole without prior written consent. Contractors must verify all dimensions on site before commencing work