


Rebuilt and widened garage with new pitched roof and brickwork to match existing **under construction**.

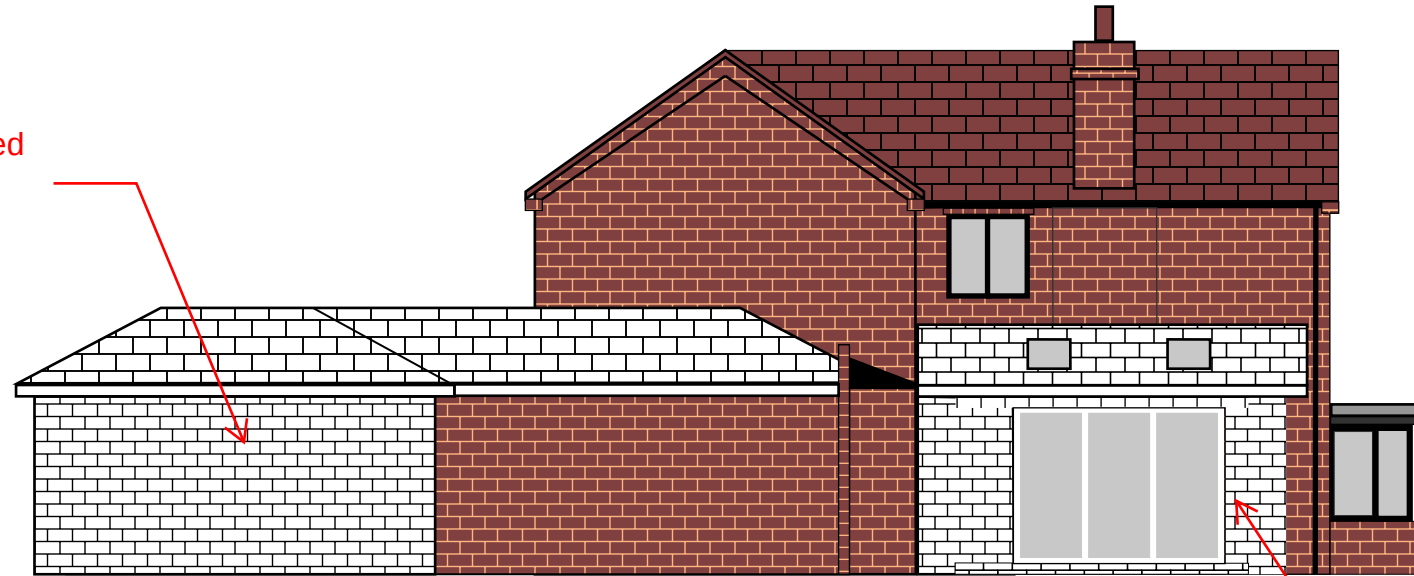

North Elevation

Brick Facade to Match Existing complete with Bifold Doors on both new facades **under construction**

Note:
'under construction' are being undertaken in accordance with approved application 24/02033/FPH'

New Annexe provided with new pitched roof and brickwork to match existing, **under construction**



New garage beyond, to match existing brick, but shown in grey for clarity **under construction**

South Elevation

0 1m 2 3 4 5 6 7 8 9 10

The Old Vicarage, Kings Walden SG4 8JX

Elevations - 2 of 2
Predevelopment Window Colour

No. 2024/CP/009F 1:100