


New Annexe provided with new pitched roof and brickwork to match existing **under construction**

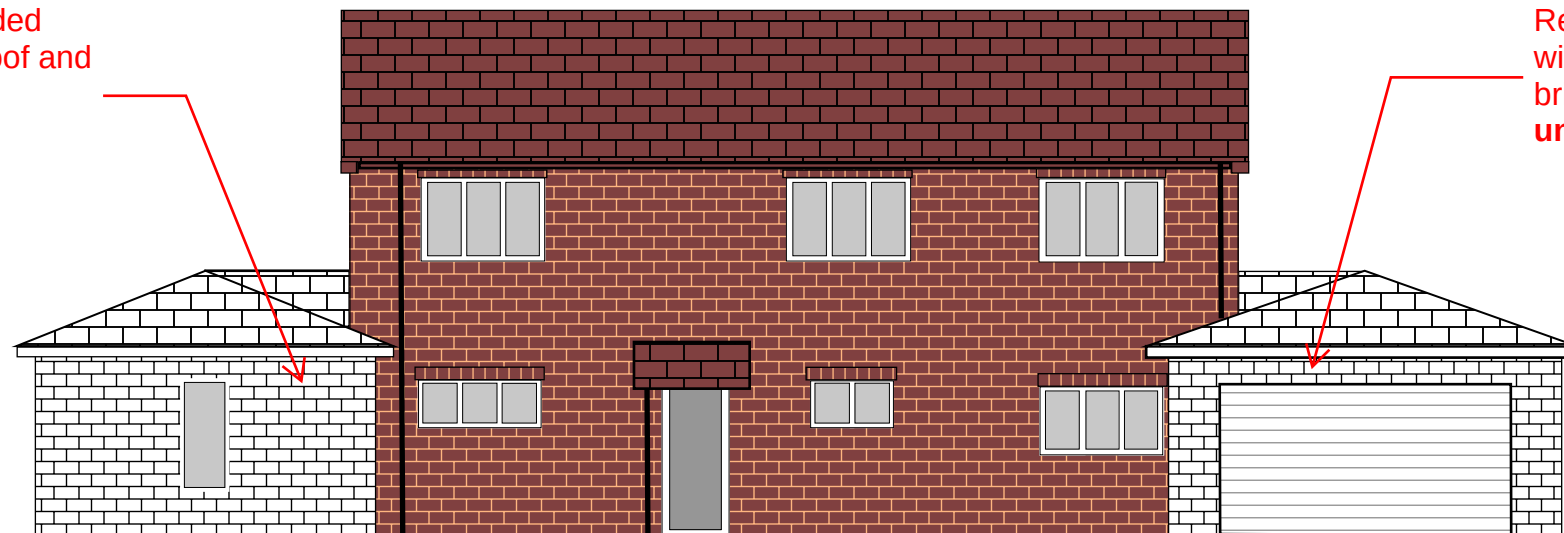

Rebuilt and widened garage with new pitched roof and brickwork to match existing **under construction**

East Elevation

Note:
'under construction' are being undertaken in accordance with approved application 24/02033/FPH'



New Annexe provided with new pitched roof and brickwork to match existing **under construction**

Brick Facade to Match Existing complete with Bifold Doors on both new facades **under construction**

West Elevation

0 1m 2 3 4 5 6 7 8 9 10

The Old Vicarage, Kings
Walden SG4 8JX

Elevations - Existing 1 of 2
Window Frames

No. 2024/CP/008F 1:100