


Rebuilt and widened
garage with new pitched
roof and brickwork to
match existing **under
construction**

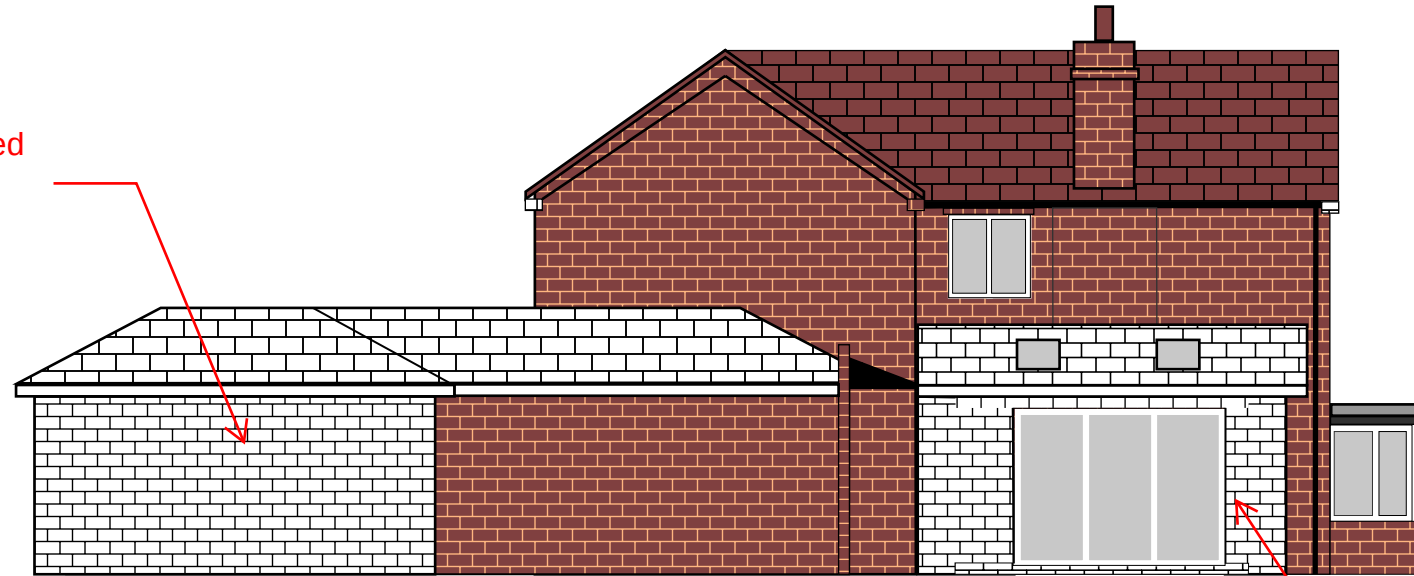


North Elevation

Brick Facade to Match Existing
complete with Bifold Doors on
both new facades **under
construction**

Note:
'under construction' are
being undertaken in
accordance with approved
application 24/02033/FPH'

New Annexe provided
with new pitched roof and
brickwork to match
existing **under
construction**

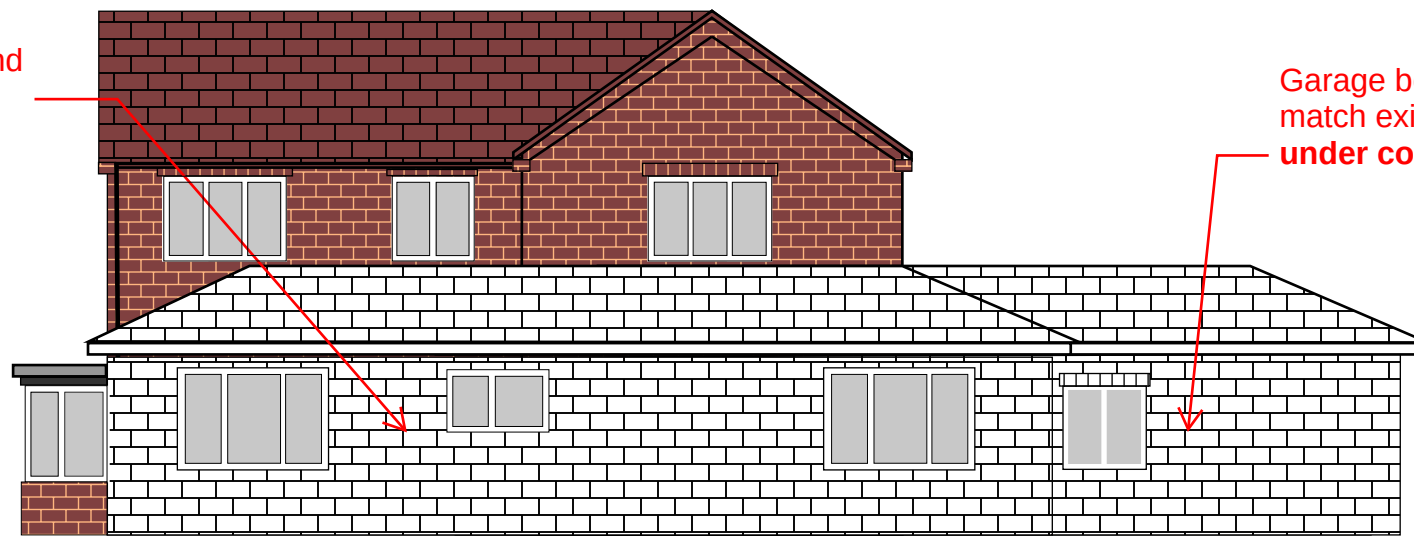

Garage beyond, to
match existing brick,
under construction

South Elevation

0 1m 2 3 4 5 6 7 8 9 10

The Old Vicarage, Kings
Walden SG4 8JX

Elevations - Existing 2 of 2
Window Frames

No. 2024/CP/009F 1:100