


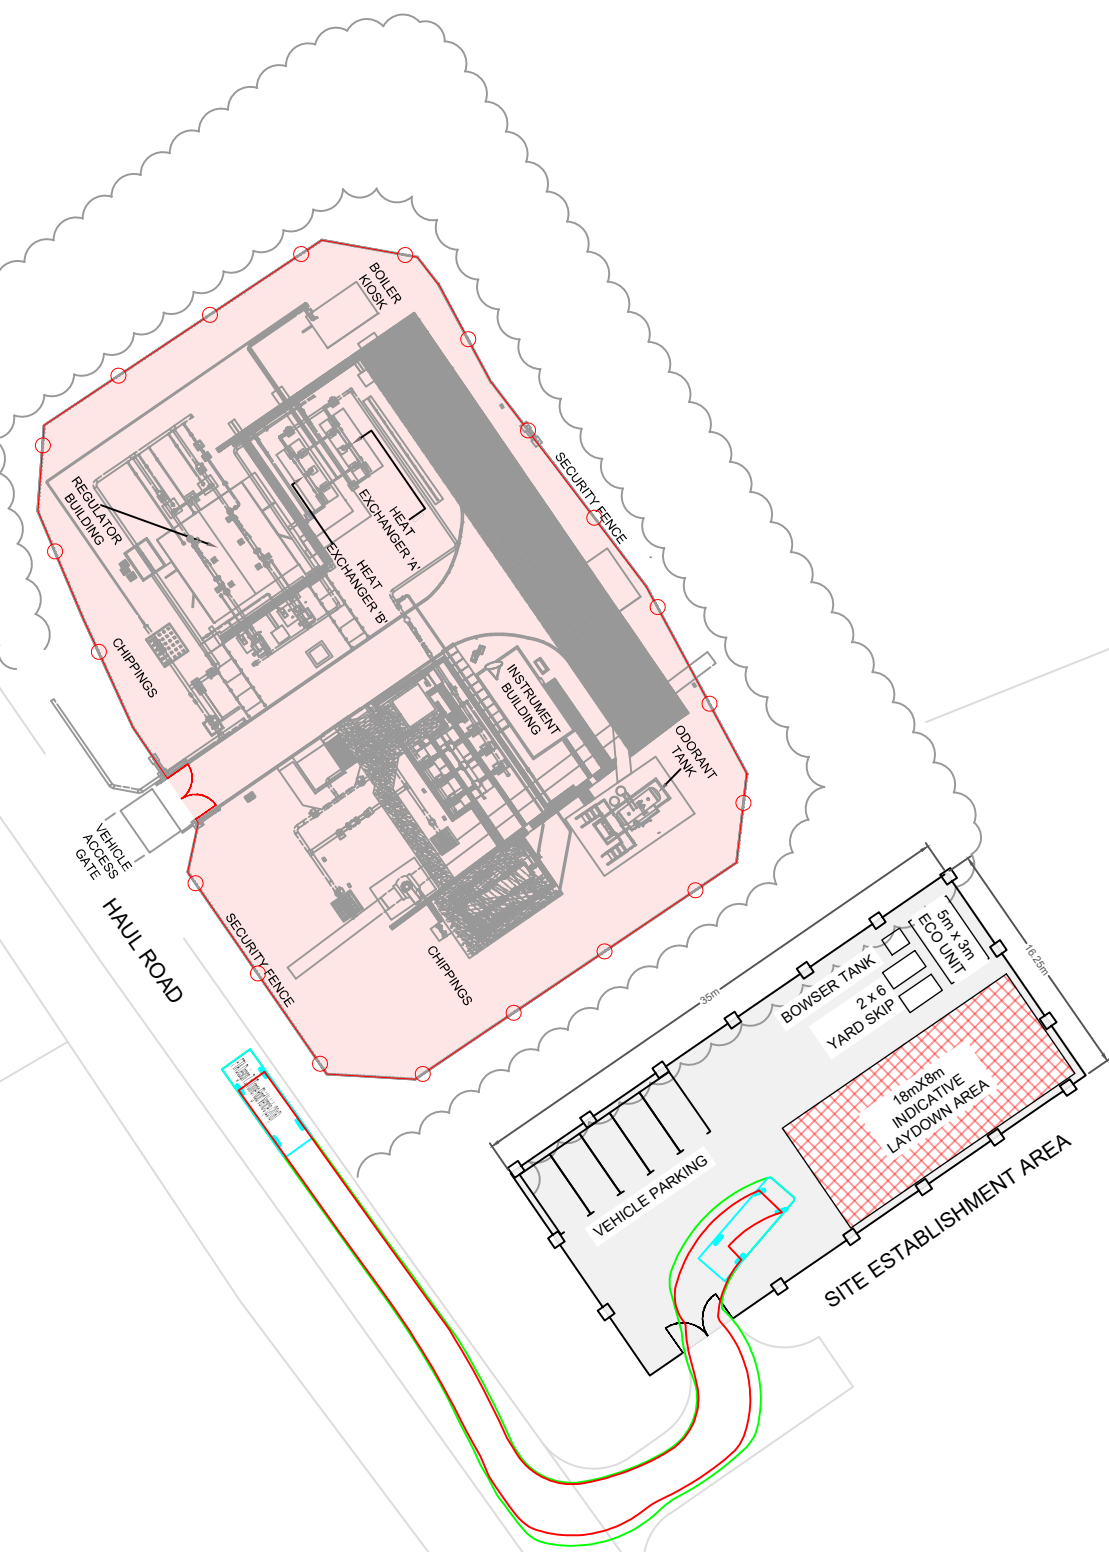
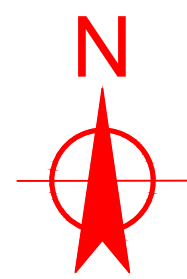


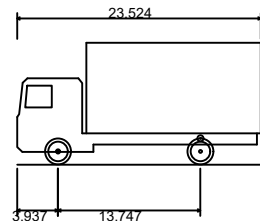


**NORTH COMPOUND ACCESS HGV  
ACCESSING FROM HAUL ROAD  
HEADING SOUTH**  
(SCALE: 1:500)

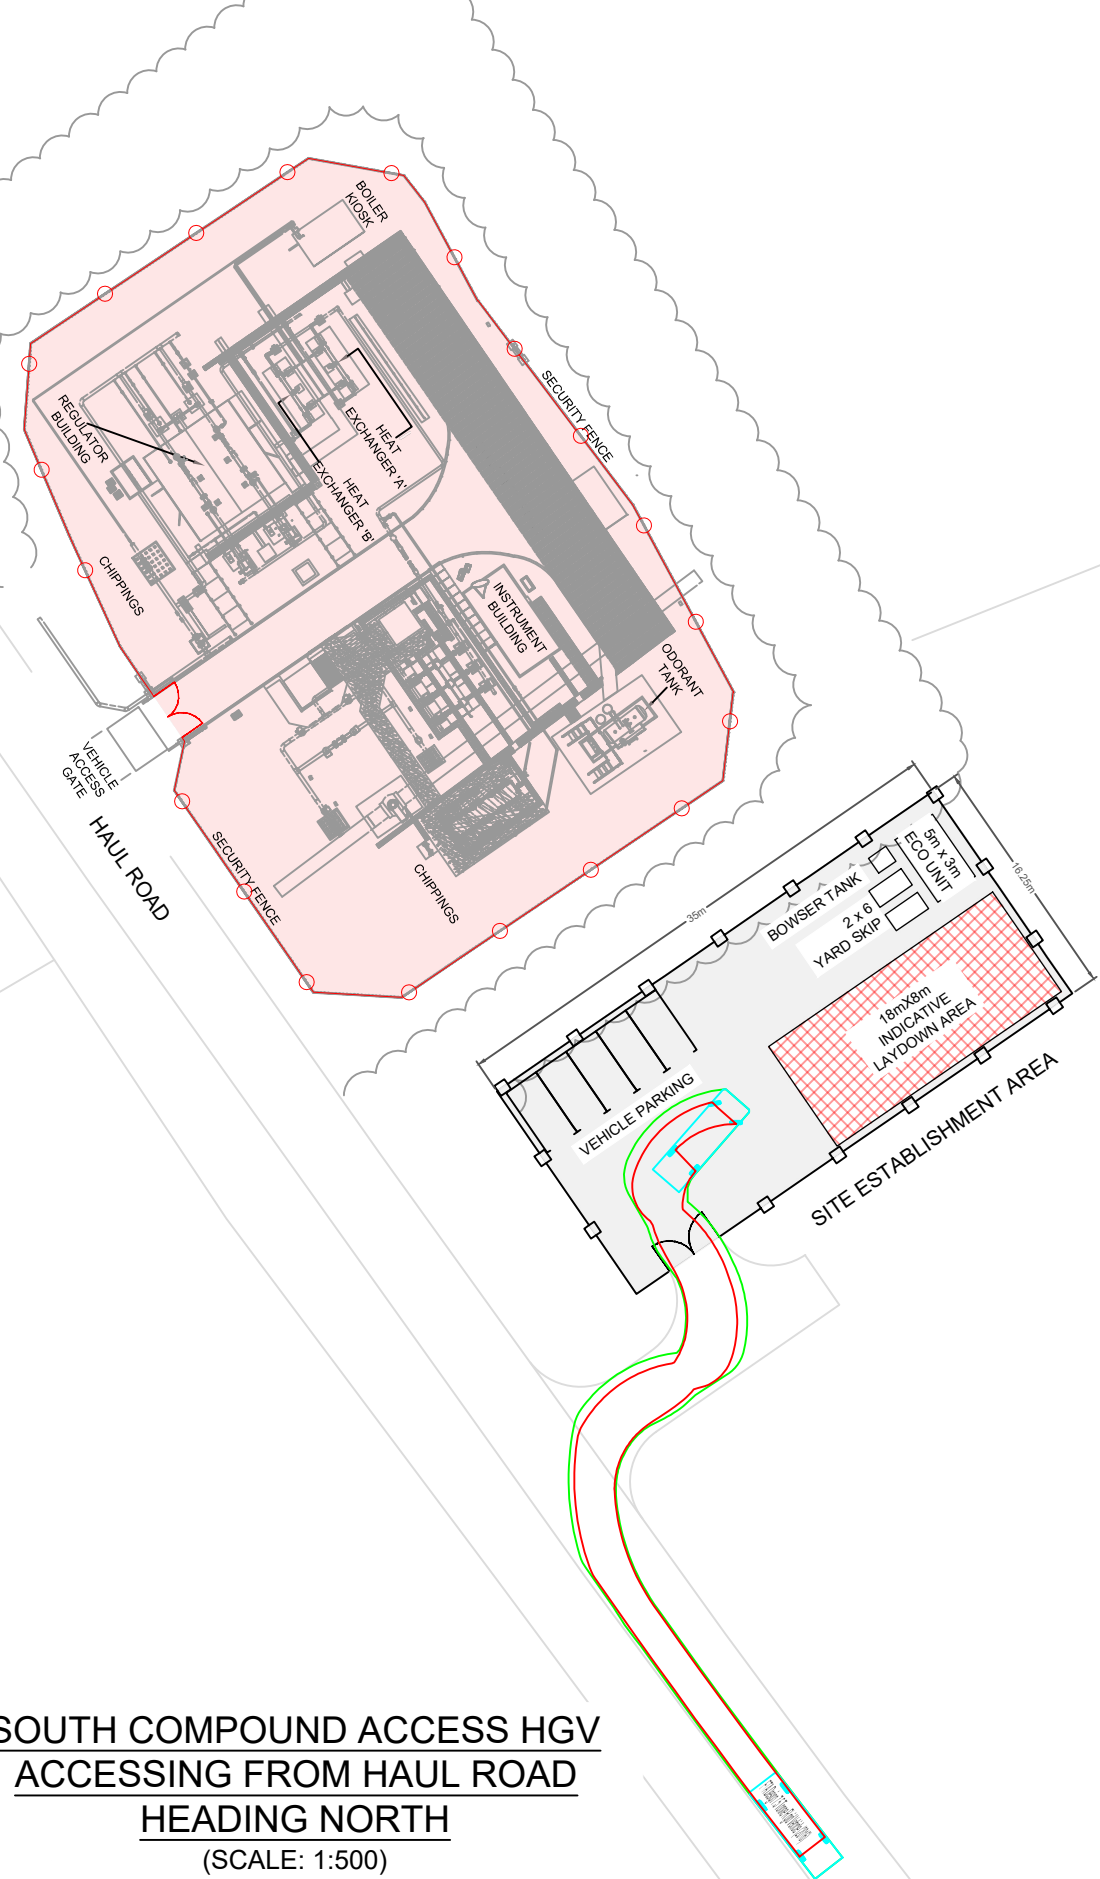



FTA Design 7.5 Tonne Rigid Vehicle (2016)  
Overall Length 23.524ft  
Overall Width 7.546ft  
Overall Body Height 11.744ft  
Min Body Ground Clearance 1.230ft  
Track Width 6.955ft  
Lock to lock time 3.00s  
Kerb to Kerb Turning Radius 22.966ft

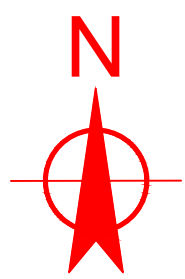


**SOUTH COMPOUND ACCESS HGV  
ACCESSING FROM HAUL ROAD  
HEADING NORTH**  
(SCALE: 1:500)

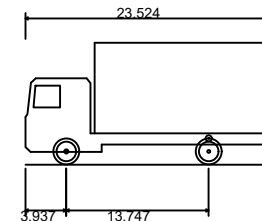



FTA Design 7.5 Tonne Rigid Vehicle (2016)  
Overall Length 23.524ft  
Overall Width 7.546ft  
Overall Body Height 11.744ft  
Min Body Ground Clearance 1.230ft  
Track Width 6.955ft  
Lock to lock time 3.00s  
Kerb to Kerb Turning Radius 22.966ft

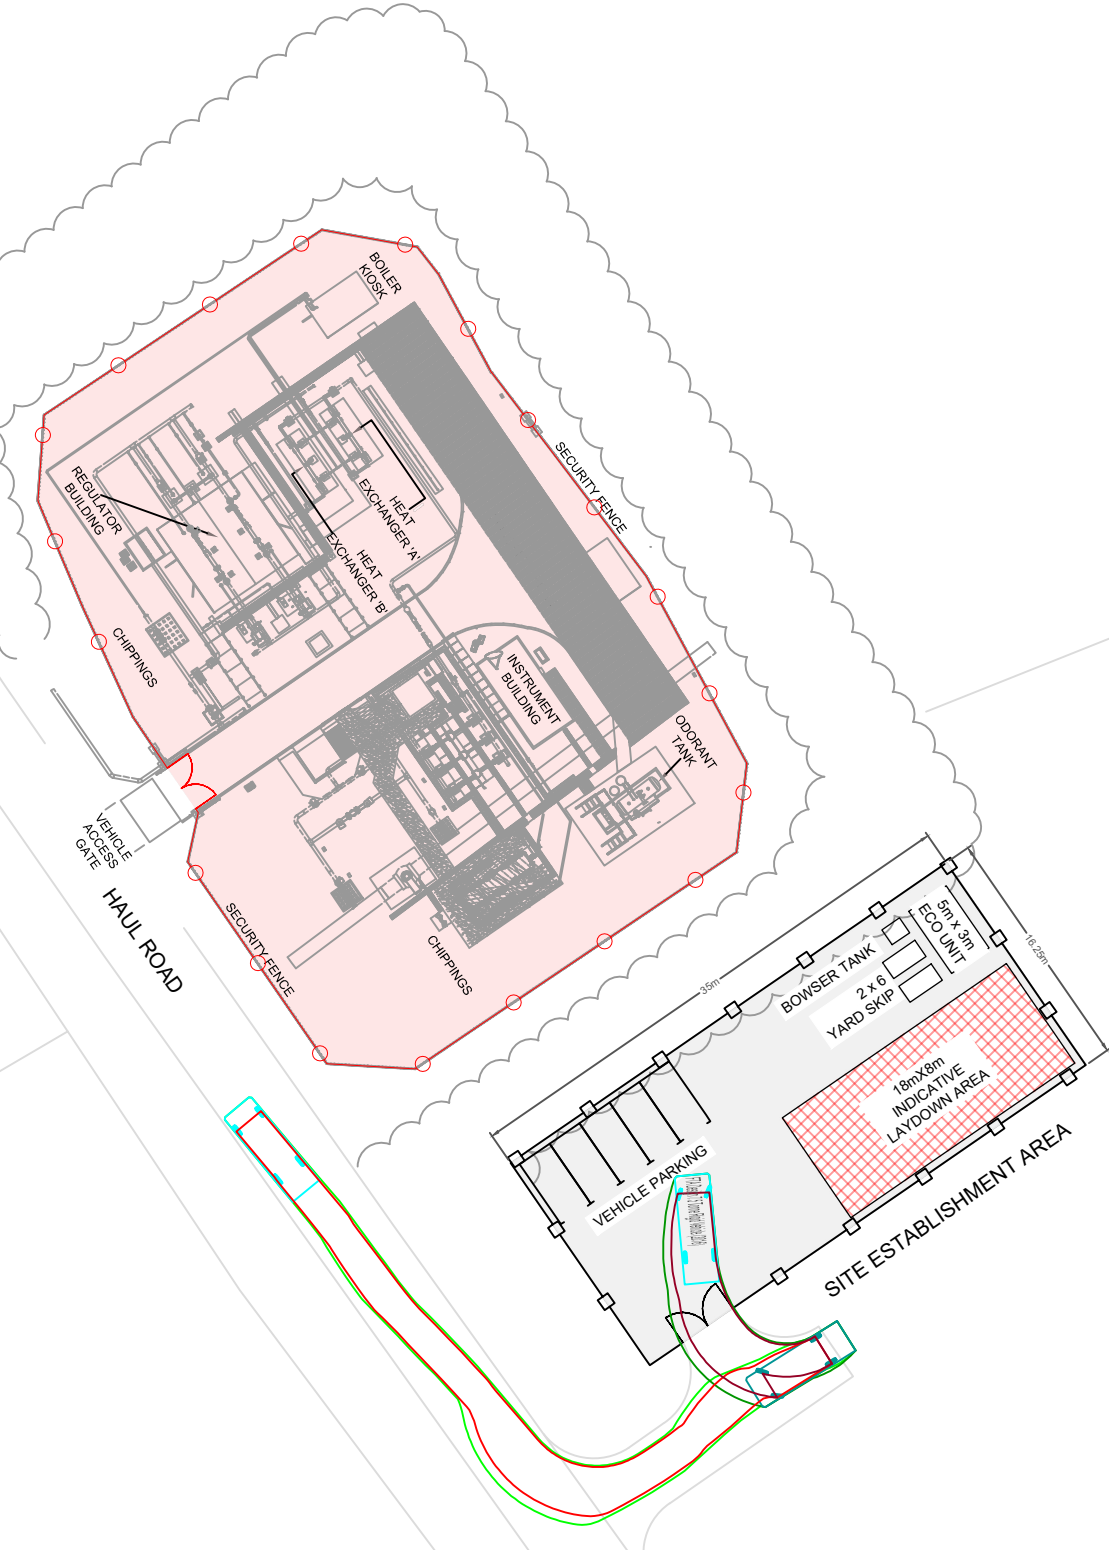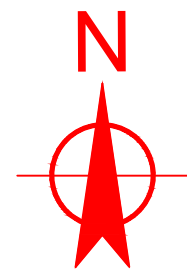


**HGV COMPOUND EGRESS TO  
HAUL ROAD  
HEADING NORTH**  
(SCALE: 1:500)

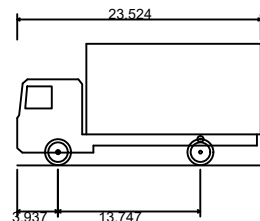

FTA Design 7.5 Tonne Rigid Vehicle (2016)  
Overall Length 23.524ft  
Overall Width 7.546ft  
Overall Body Height 11.744ft  
Min Body Ground Clearance 1.230ft  
Track Width 6.955ft  
Lock to lock time 3.00s  
Kerb to Kerb Turning Radius 22.966ft

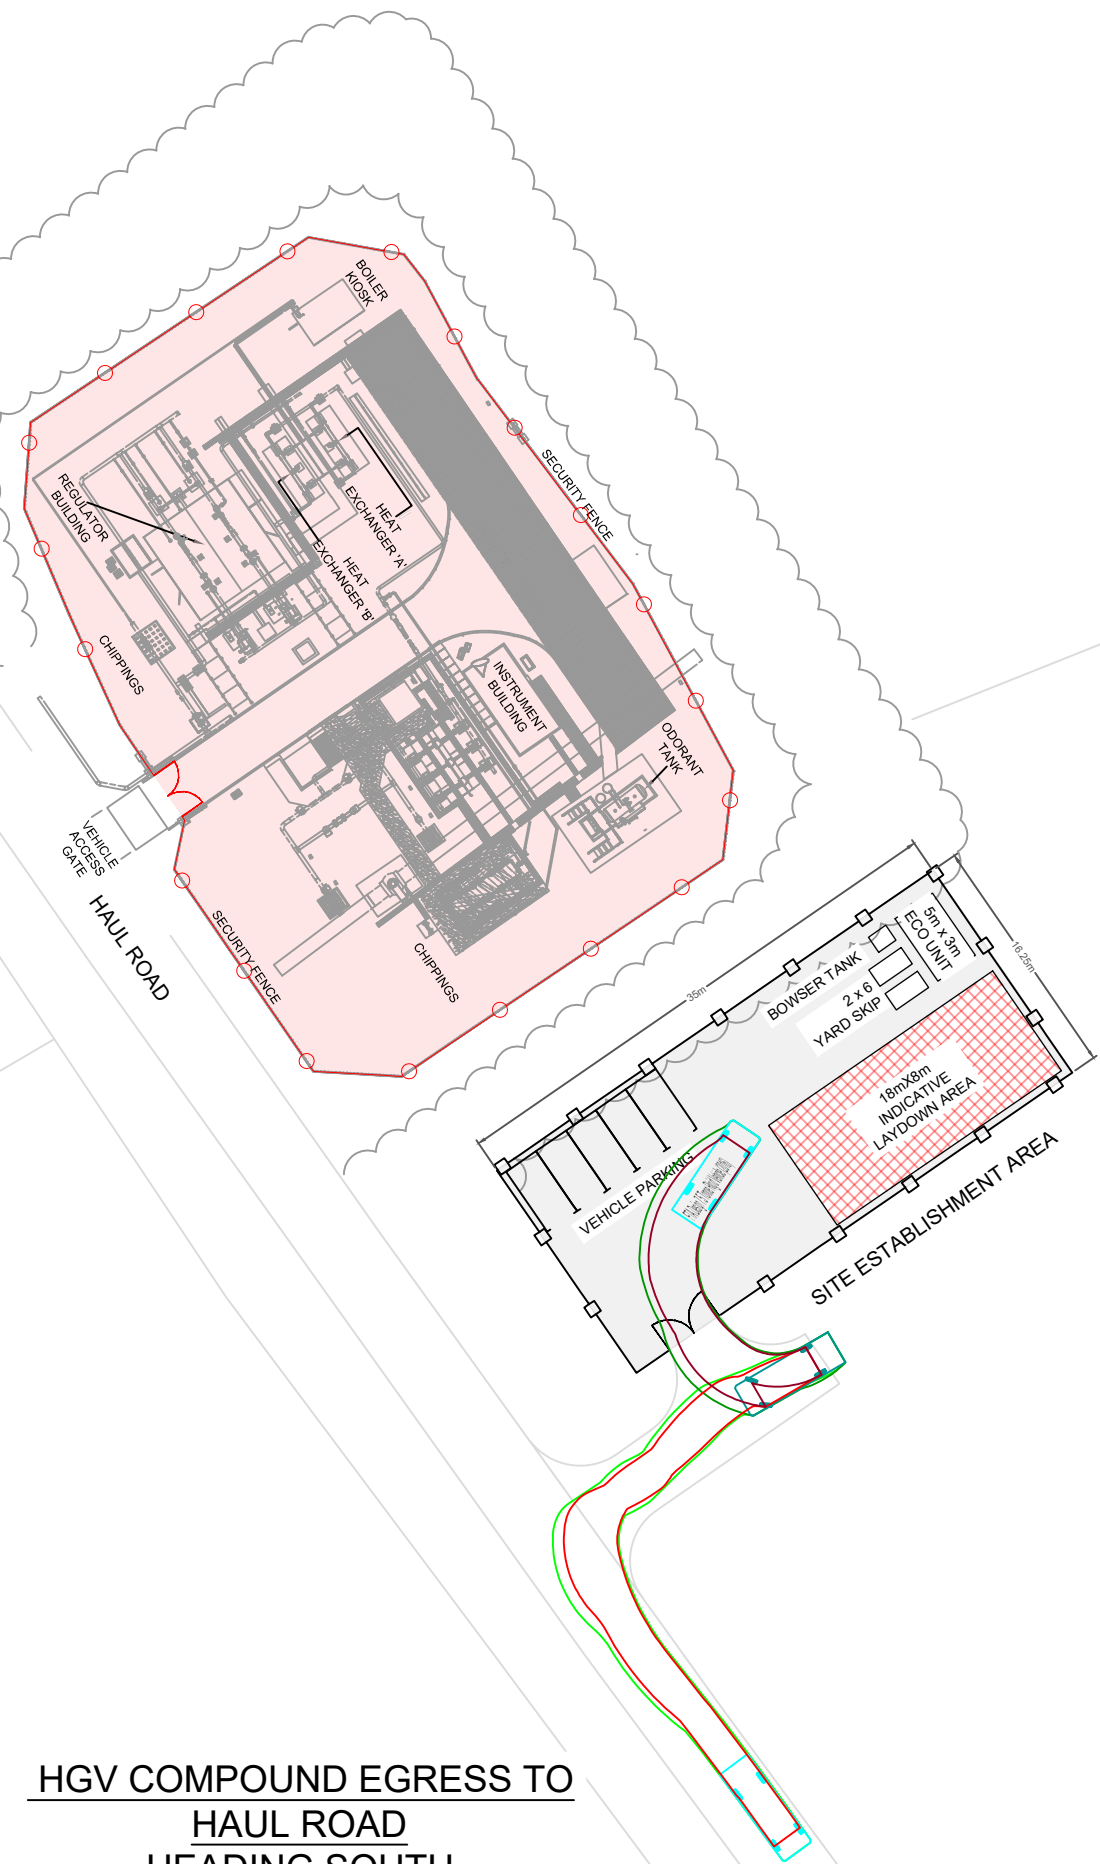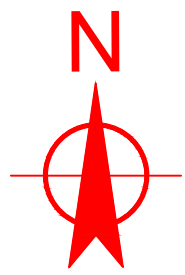

**HGV COMPOUND EGRESS TO  
HAUL ROAD  
HEADING SOUTH**  
(SCALE: 1:500)

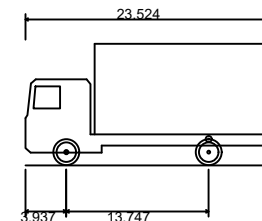

FTA Design 7.5 Tonne Rigid Vehicle (2016)  
Overall Length 23.524ft  
Overall Width 7.546ft  
Overall Body Height 11.744ft  
Min Body Ground Clearance 1.230ft  
Track Width 6.955ft  
Lock to lock time 3.00s  
Kerb to Kerb Turning Radius 22.966ft



This document is issued for the party which commissioned it and for specific purposes connected with the captioned project only. It should not be relied upon by any other party or used for any other purpose.  
We accept no responsibility for the consequences of this document being relied upon by any other party, or being used for any other purpose, or containing any error or omission which is due to an error or omission in data supplied to us by other parties.

|       |            |         |      |          |                   |
|-------|------------|---------|------|----------|-------------------|
| -     | -          | -       | -    | -        | -                 |
| -     | -          | -       | -    | -        | -                 |
| P01.1 | M.ROUGHLEY | S.LEWIS | -    | 20/08/24 | FOR INFORMATION   |
| REV   | DRAWN      | CHK     | APP. | DATE     | REVISION COMMENTS |

|                      |                                                |
|----------------------|------------------------------------------------|
| Project: CADENT MSU  |                                                |
| Revision: P01.1      | Dwg Title: ROYSTON                             |
| Suitability: S0      | Dwg No: SITE ESTABLISHMENT SWEEP PATH ANALYSIS |
| Scale @ A1: 1:200    | 1002_001611-JMS-ZZ-ROY-D-H-0002                |
| Sheets: 1 OF 1       | Purpose of Issue: FOR INFORMATION              |
| Internal Proj Ref: - | Client Ref Number: -                           |