


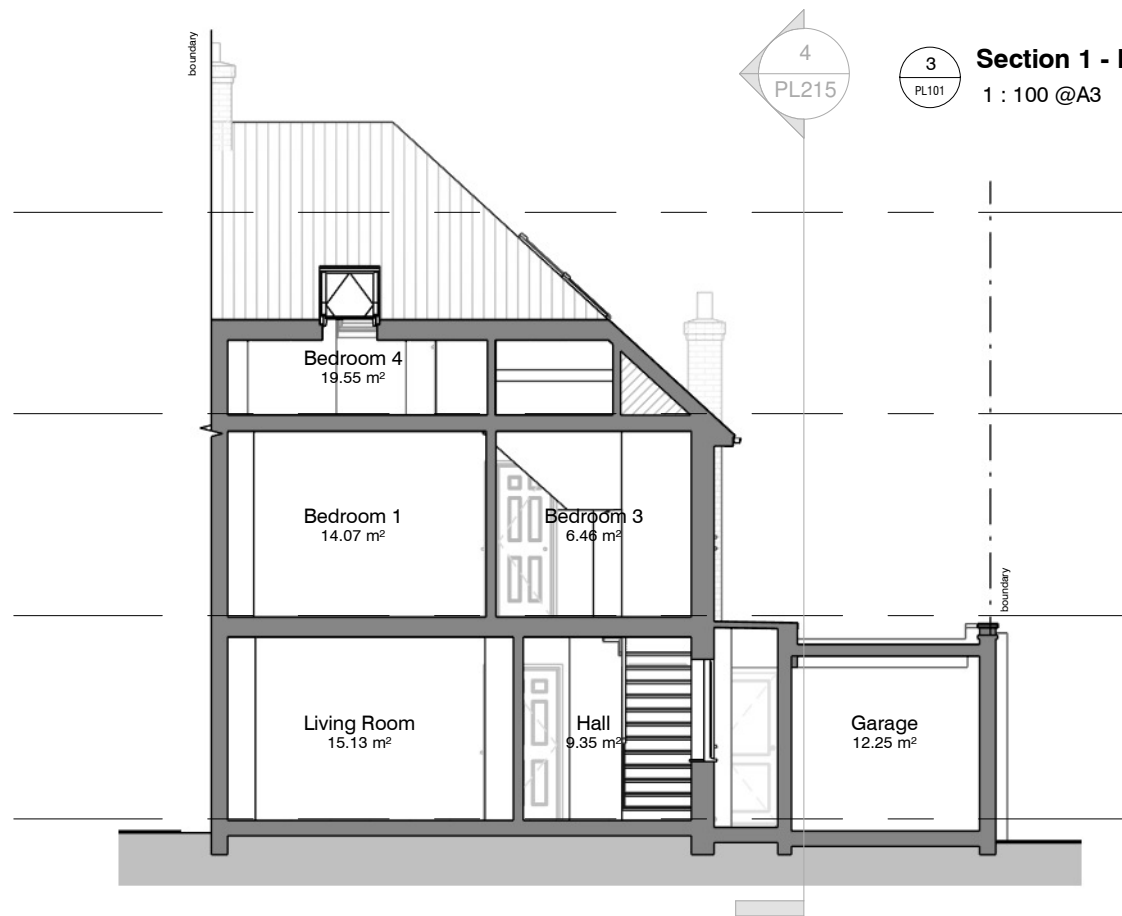

4
PL215

3
PL101



Section 1 - Existing
1 : 100 @A3



3
PL215

4
PL101

Section 2 - Existing
1 : 100 @A3

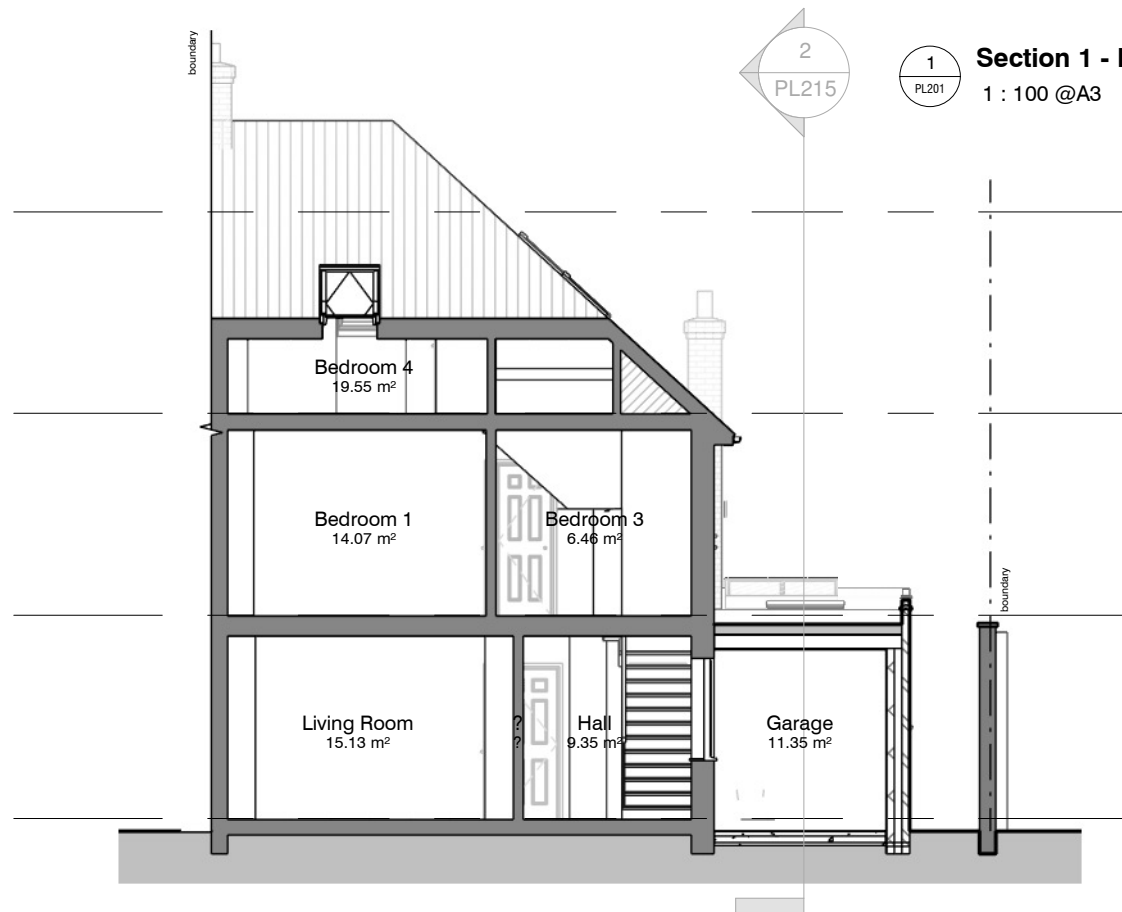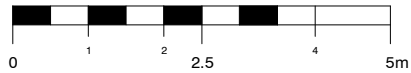

2
PL215

1
PL201

Section 1 - Proposed
1 : 100 @A3



1
PL215

2
PL201

Section 2 - Proposed
1 : 100 @A3

Client: Amanda Stapleton		Title: Ex & Prop Sections		Project number: AS-2216		Drawing number: PL215		Revision: A		Revisions: Rev Description Date - PLANNING ISSUE 19.09.24 A HERITAGE AMENDMENTS MADE 11.11.24		 PicklePlanning 1 Sale Drive- Baldock-SG7 6NS 07843238113 pickleplanning@gmail.com www.pickleplanning.co.uk 
Address: 2 Green Lane, Letchworth Garden City, SG6 1ED		Status: PLANNING		Scale: 1 : 100@A3		Drawn by: Author		Date: 19/09/24				
Sheet Size - A3												