

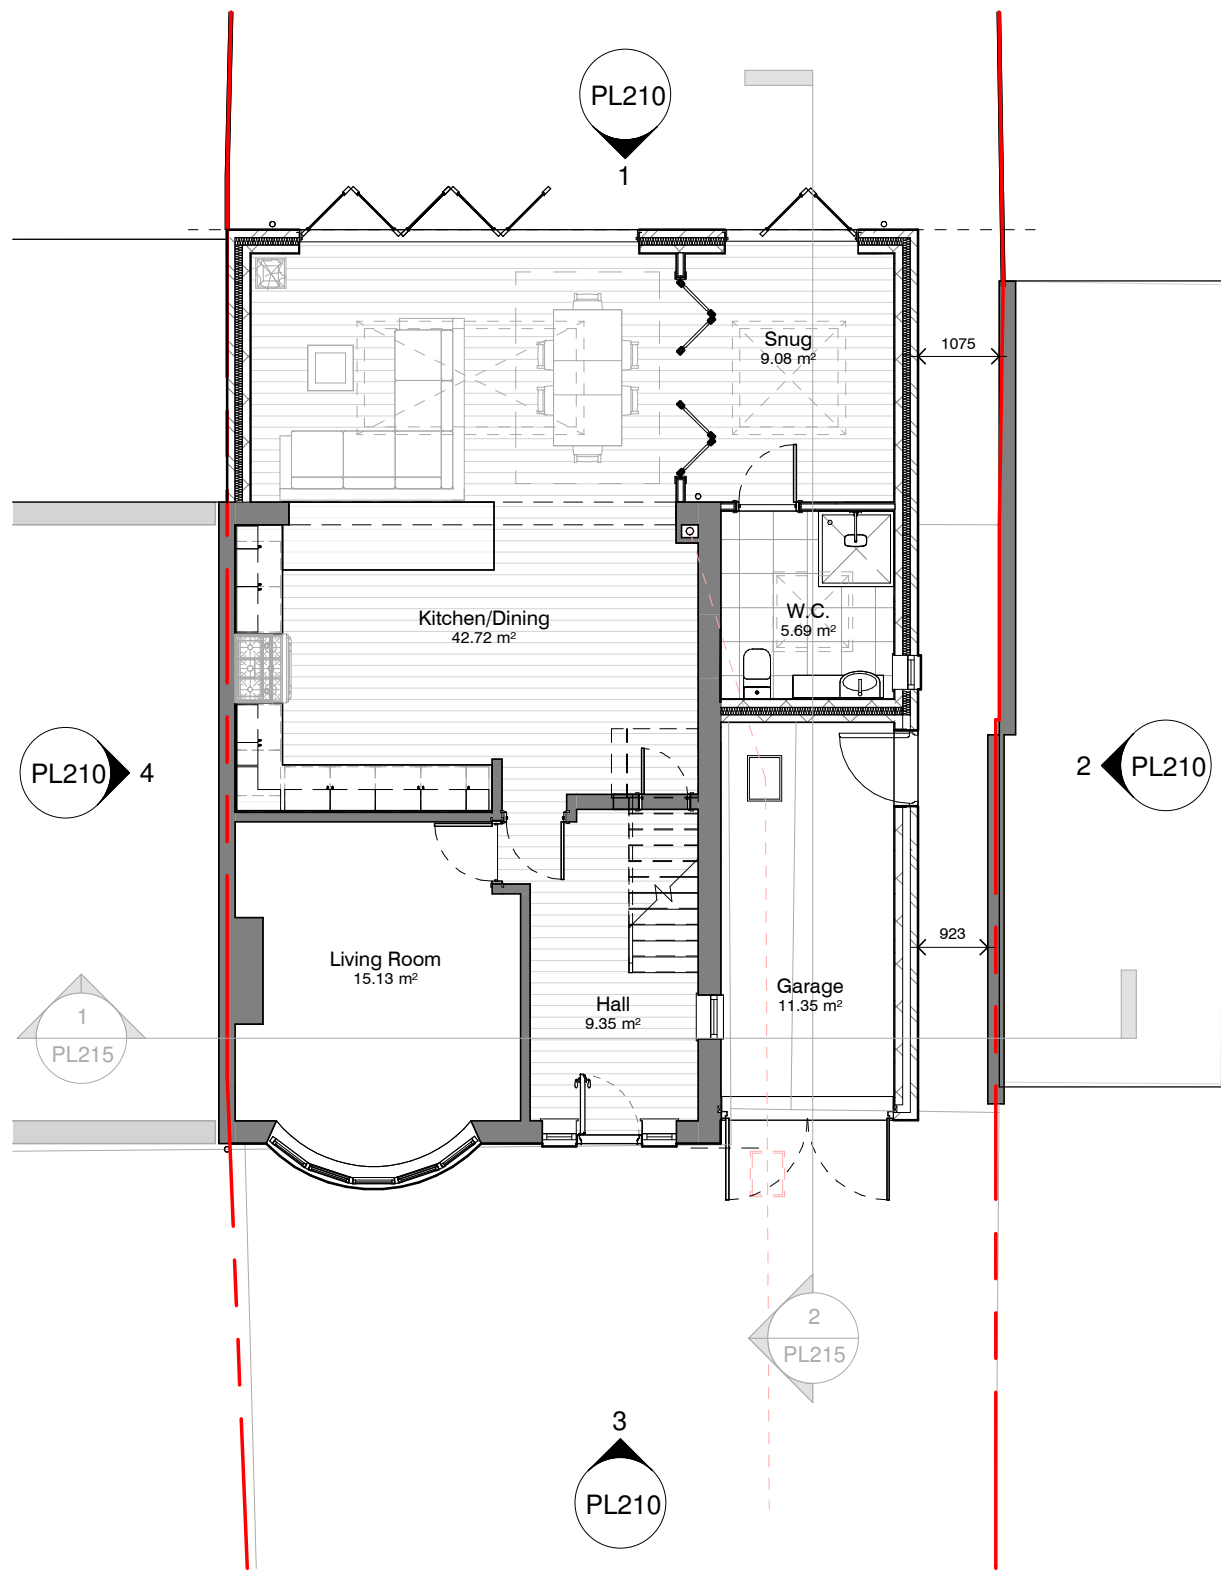


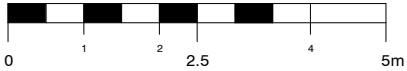

1
PL215

GROUND - Proposed A
1 : 100 @A3

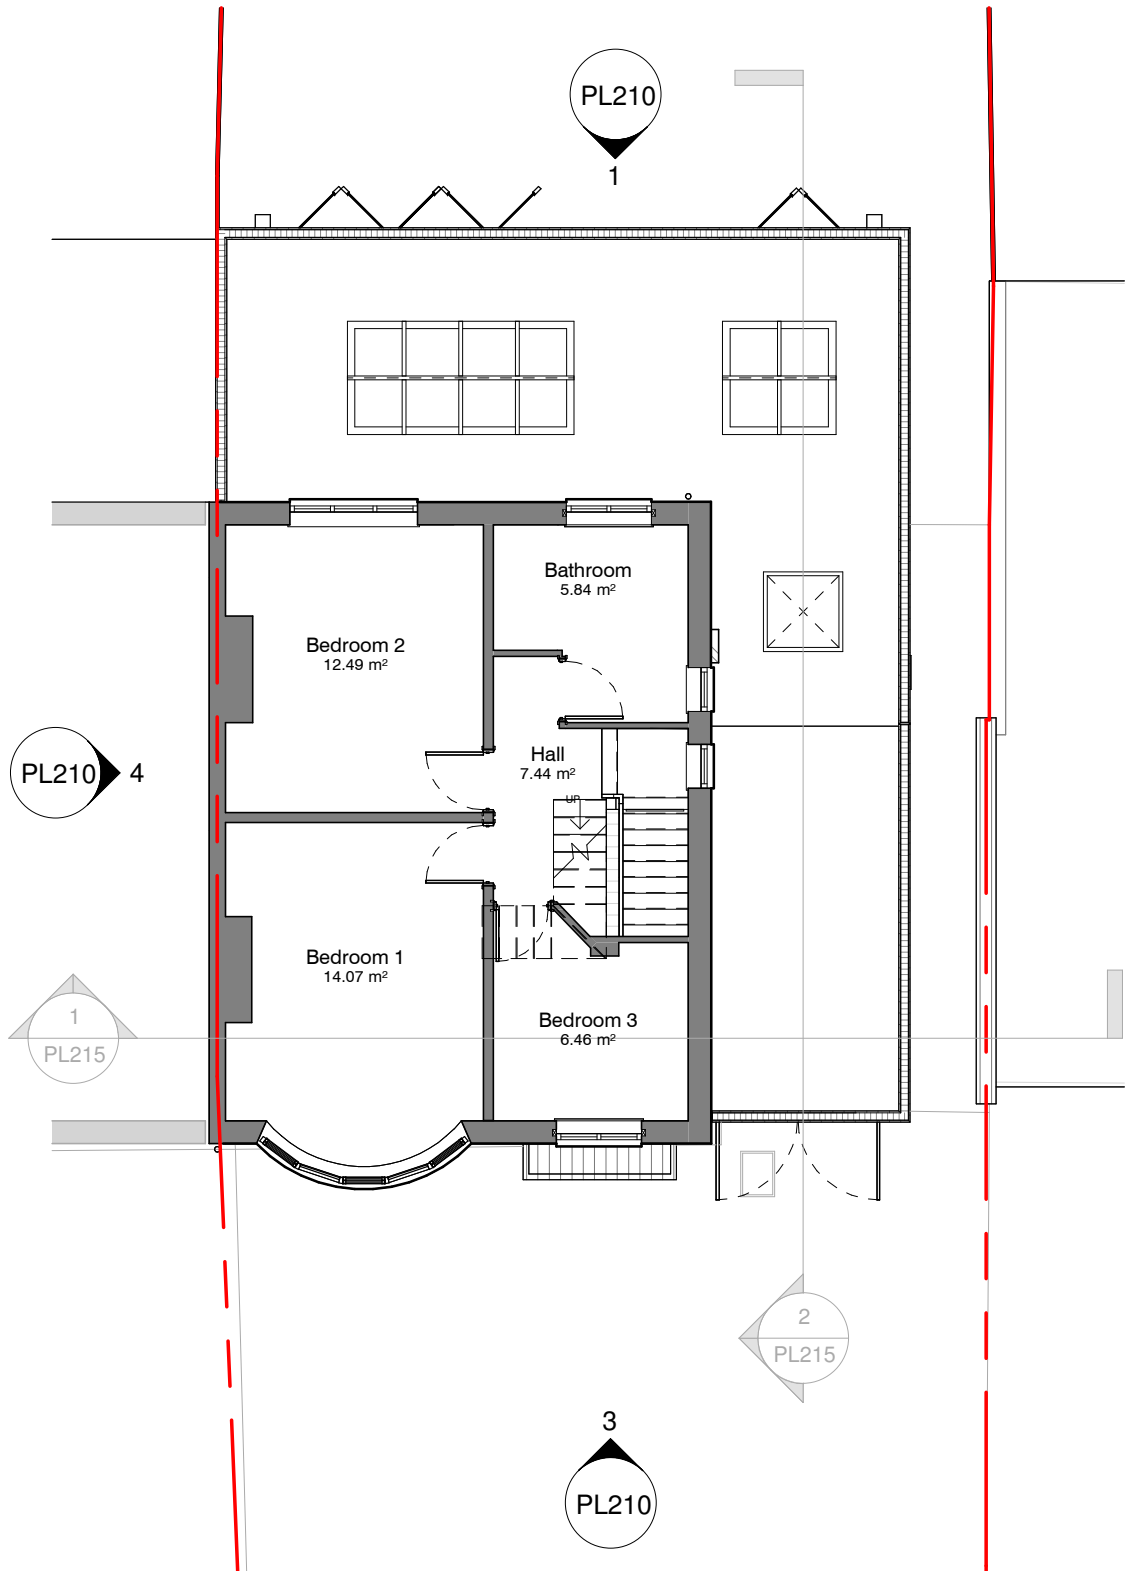

2
PL210

FIRST - Proposed A
1 : 100 @A3

Client: Amanda Stapleton		Title: Proposed Plans		Project number: AS-2216		Drawing number: PL201		Revision: C		Revisions: <table><thead><tr><th>Rev</th><th>Description</th><th>Date</th></tr></thead><tbody><tr><td>-</td><td>ISSUED FOR COMMENT</td><td>24.06.22</td></tr><tr><td>A</td><td>CLIENT AMENDMENTS MADE</td><td>13.09.24</td></tr><tr><td>B</td><td>PLANNING ISSUE</td><td>19.09.24</td></tr><tr><td>C</td><td>HERITAGE AMENDMENTS MADE</td><td>11.11.24</td></tr></tbody></table>			Rev	Description	Date	-	ISSUED FOR COMMENT	24.06.22	A	CLIENT AMENDMENTS MADE	13.09.24	B	PLANNING ISSUE	19.09.24	C	HERITAGE AMENDMENTS MADE	11.11.24
Rev	Description	Date																									
-	ISSUED FOR COMMENT	24.06.22																									
A	CLIENT AMENDMENTS MADE	13.09.24																									
B	PLANNING ISSUE	19.09.24																									
C	HERITAGE AMENDMENTS MADE	11.11.24																									
Address: 2 Green Lane, Letchworth Garden City, SG6 1ED		Status: PLANNING		Scale: 1 : 100@A3		Drawn by: Author		Date: 19/09/24		 PicklePlanning 1 Sale Drive- Baldock-SG7 6NS 07843238113 pickleplanning@gmail.com www.pickleplanning.co.uk 																	
Sheet Size - A3																											