


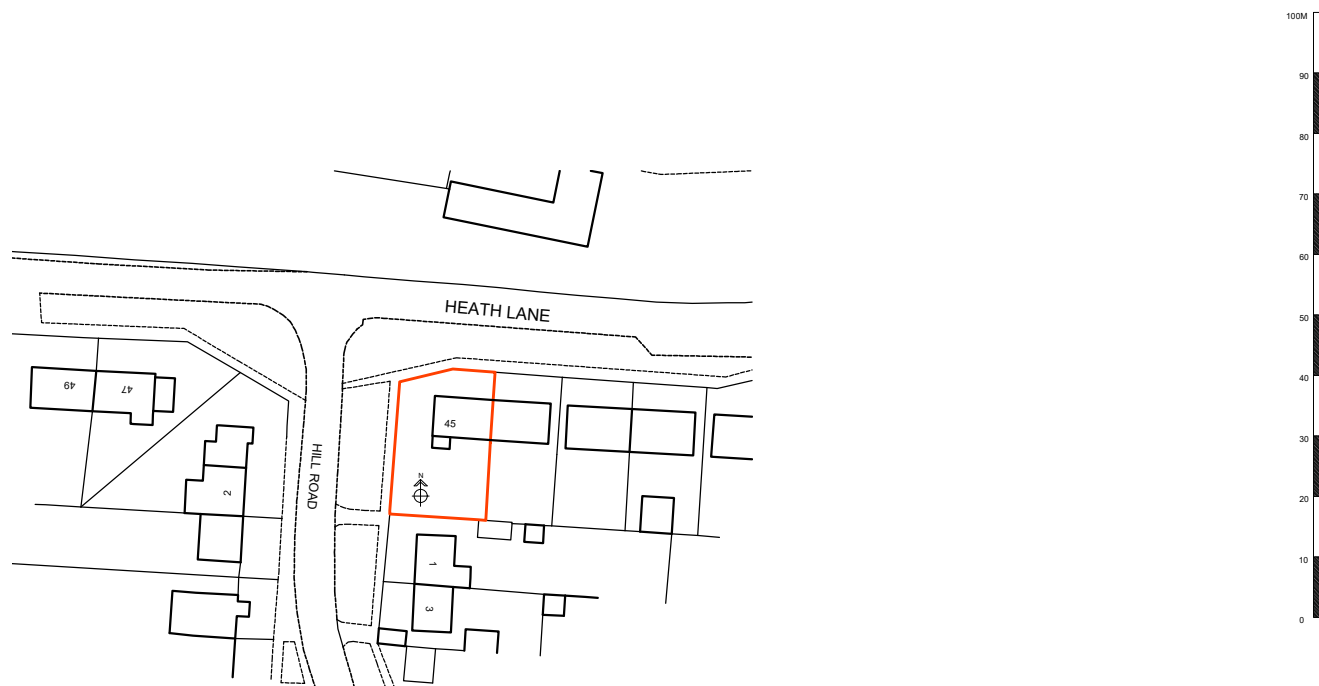

Ordnance Survey (c) Crown Copyright 2021. All rights reserved. Licence number 100022432

THIS DRAWING PRINTED ON A4 SIZE PAPER



Home Extension Designs


HOME EXTENSION DESIGNS LTD
 REAR OF 62 BRIDGE ROAD EAST
 WELWYN GARDEN CITY
 HERTS AL7 1JU
 tel : 01707 393971
 e:info@hed.co.uk

Project:

45 Heath Lane, Codicote

LOCATION PLAN

1:1250

 

Drawing Title:

LOCATION PLAN

Drawn By: ALI Scale: 1:1250 Date: Oct 2025

Dwg Status: PLANNING Checked:

Drawing No: 6237-OS1 Revision: