This drawing must not be copied without the consent of Home Extension Team
The contractor is responsible for taking and checking all dimensions and angles

DRAWING SIZE A1

M 1:100
0 1 2 3 4 5 6 7 8 9 10 [m]

M 1:50
0 0,5 1,0 1,5 2,0 2,5 3,0 3,5 4,0 4,5 5,0 [m]

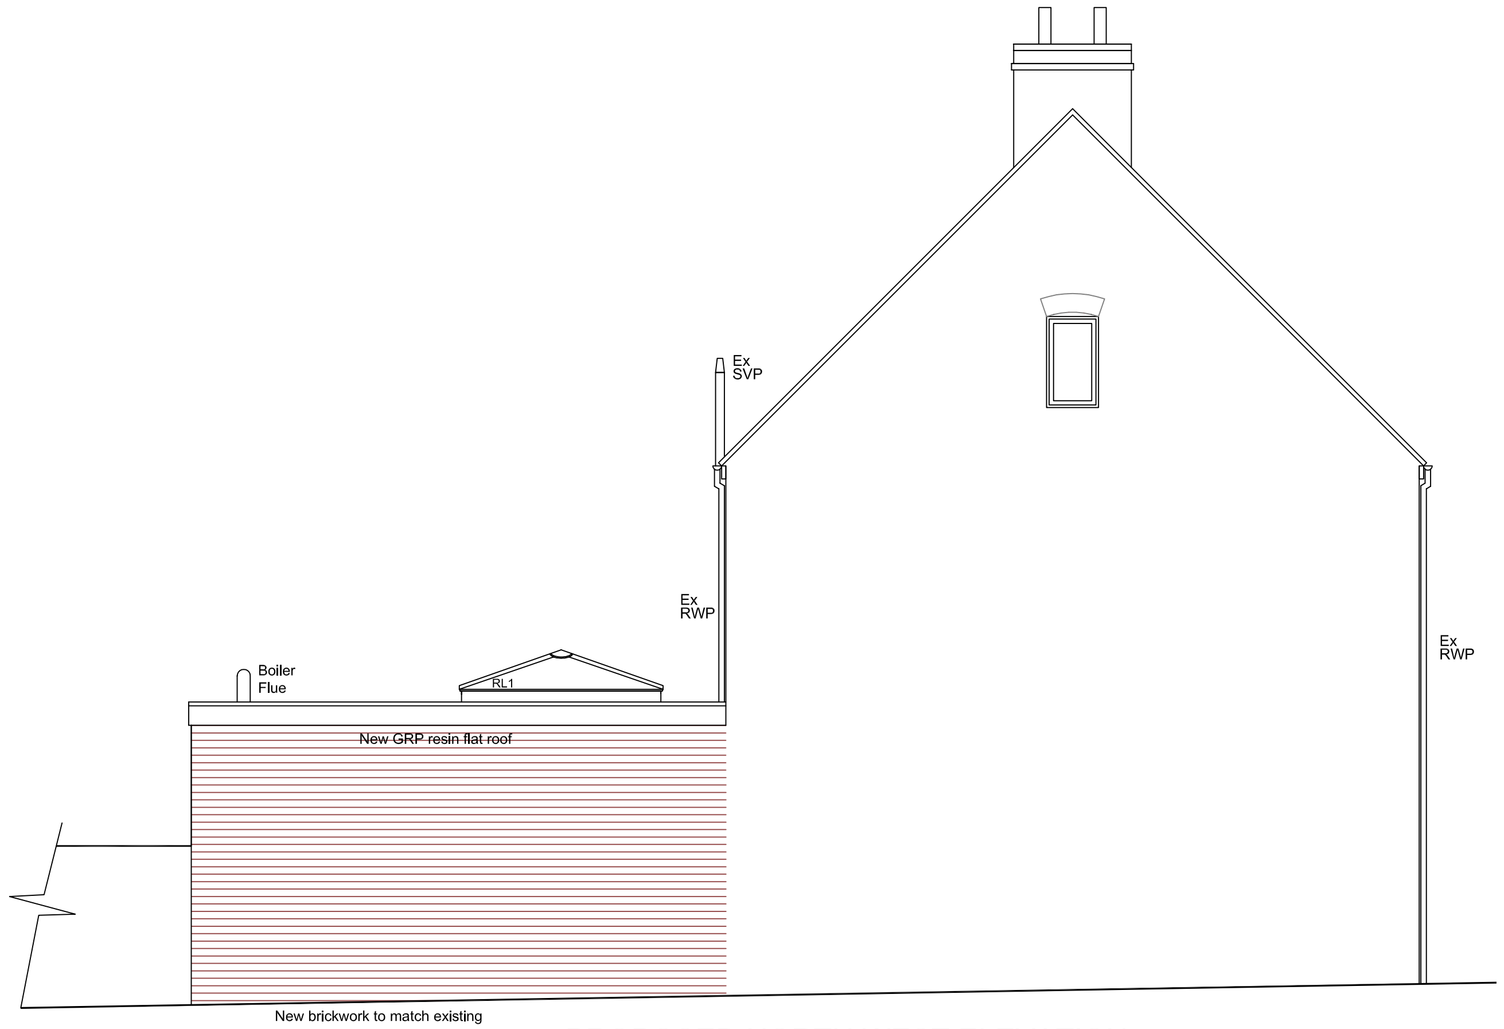

PROPOSED NORTH WEST ELEVATION

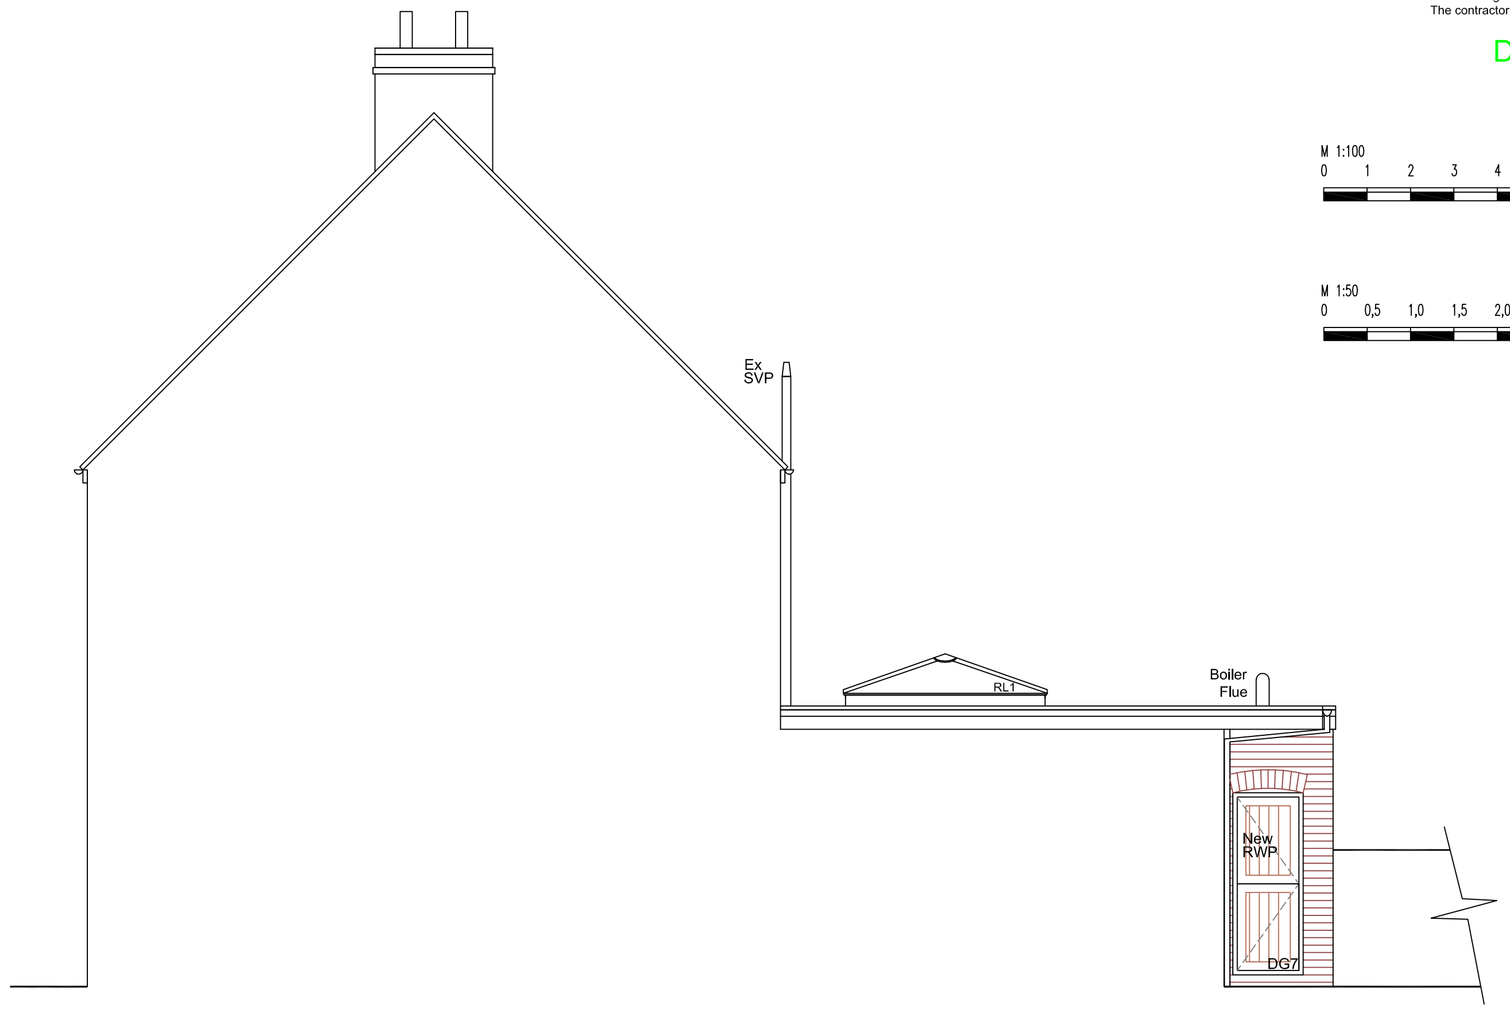

EXISTING SOUTH EAST SECTION ELEVATION



PROPOSED NORTH EAST ELEVATION



PROPOSED SOUTH WEST ELEVATION



BLOCK PLAN 1:500

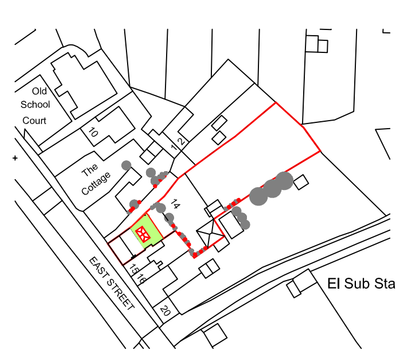

LOCATION PLAN 1:1250

N

HOME EXTENSION TEAM
103 Bancroft, Hitchin, Herts, SG5 1NB
Tel: (01462) 440099 E-mail: hitchin@het.co.uk

Client
Mr & Mrs Cox

Project
14 East Street
Lilley
Herts
LU2 8LW

Drawing Title
Removal/Variation of condition Application, single storey rear ext, cellar, windows & doors replaced with internal alterations. Proposed elevations, block & site plans.

Scale	Date	Drawn by
1:50 1:100	30/01/18	HLJ/MD

Dwg. No.	Rev.
HET 1499/11	-