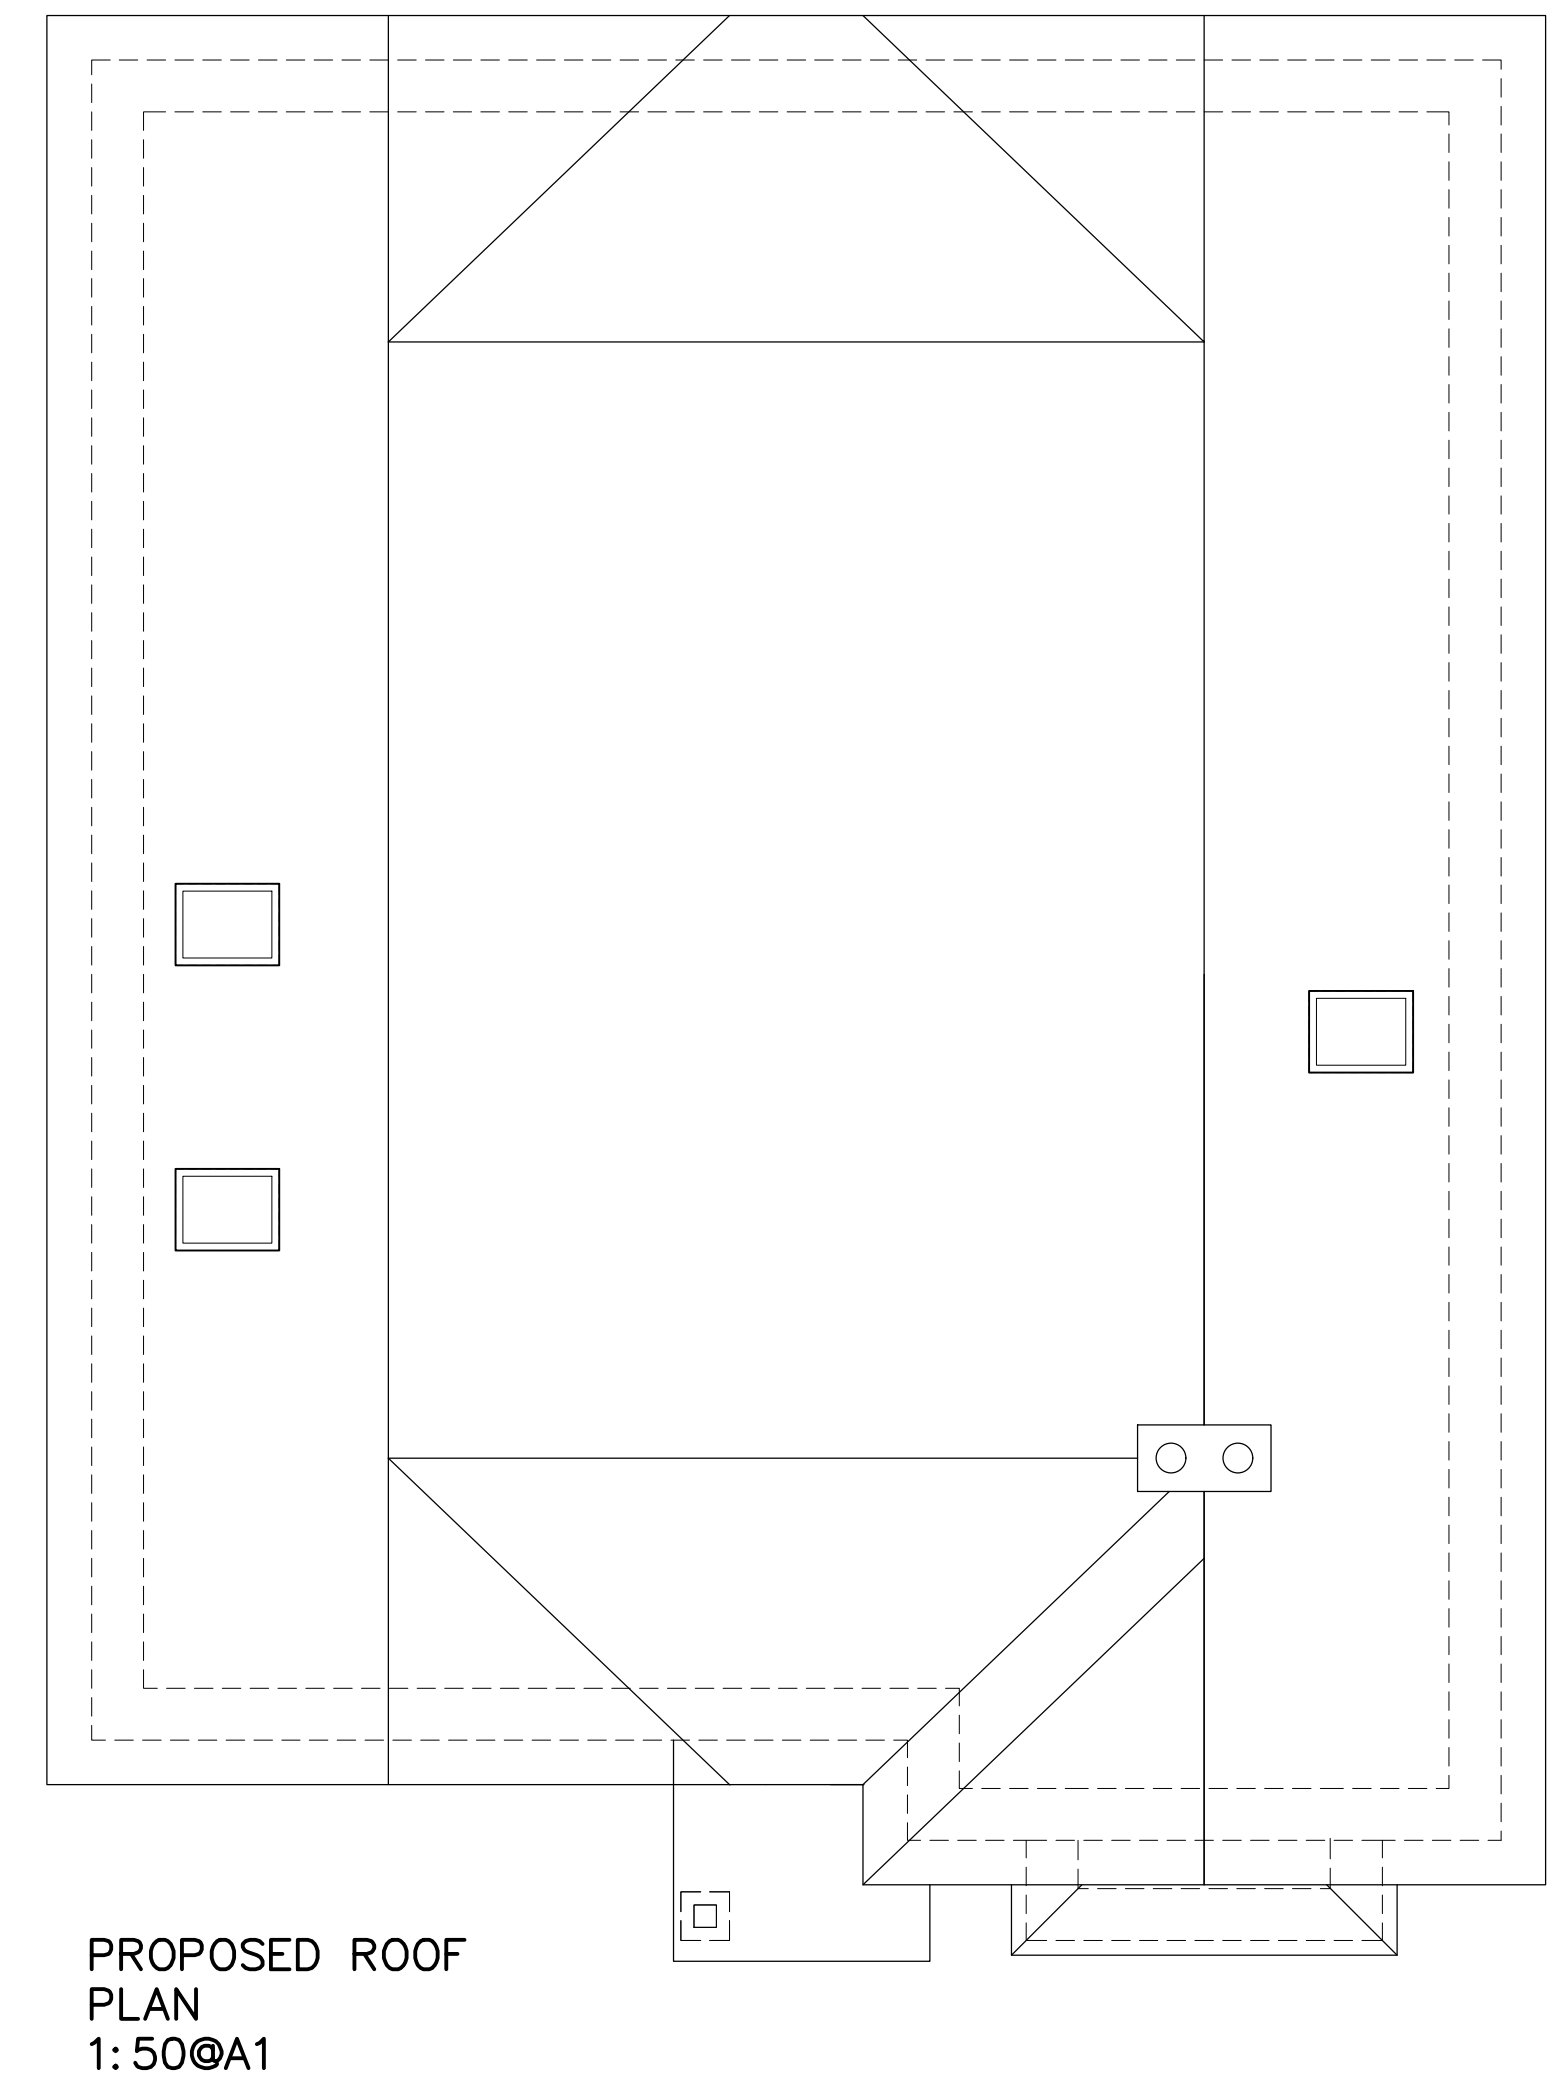
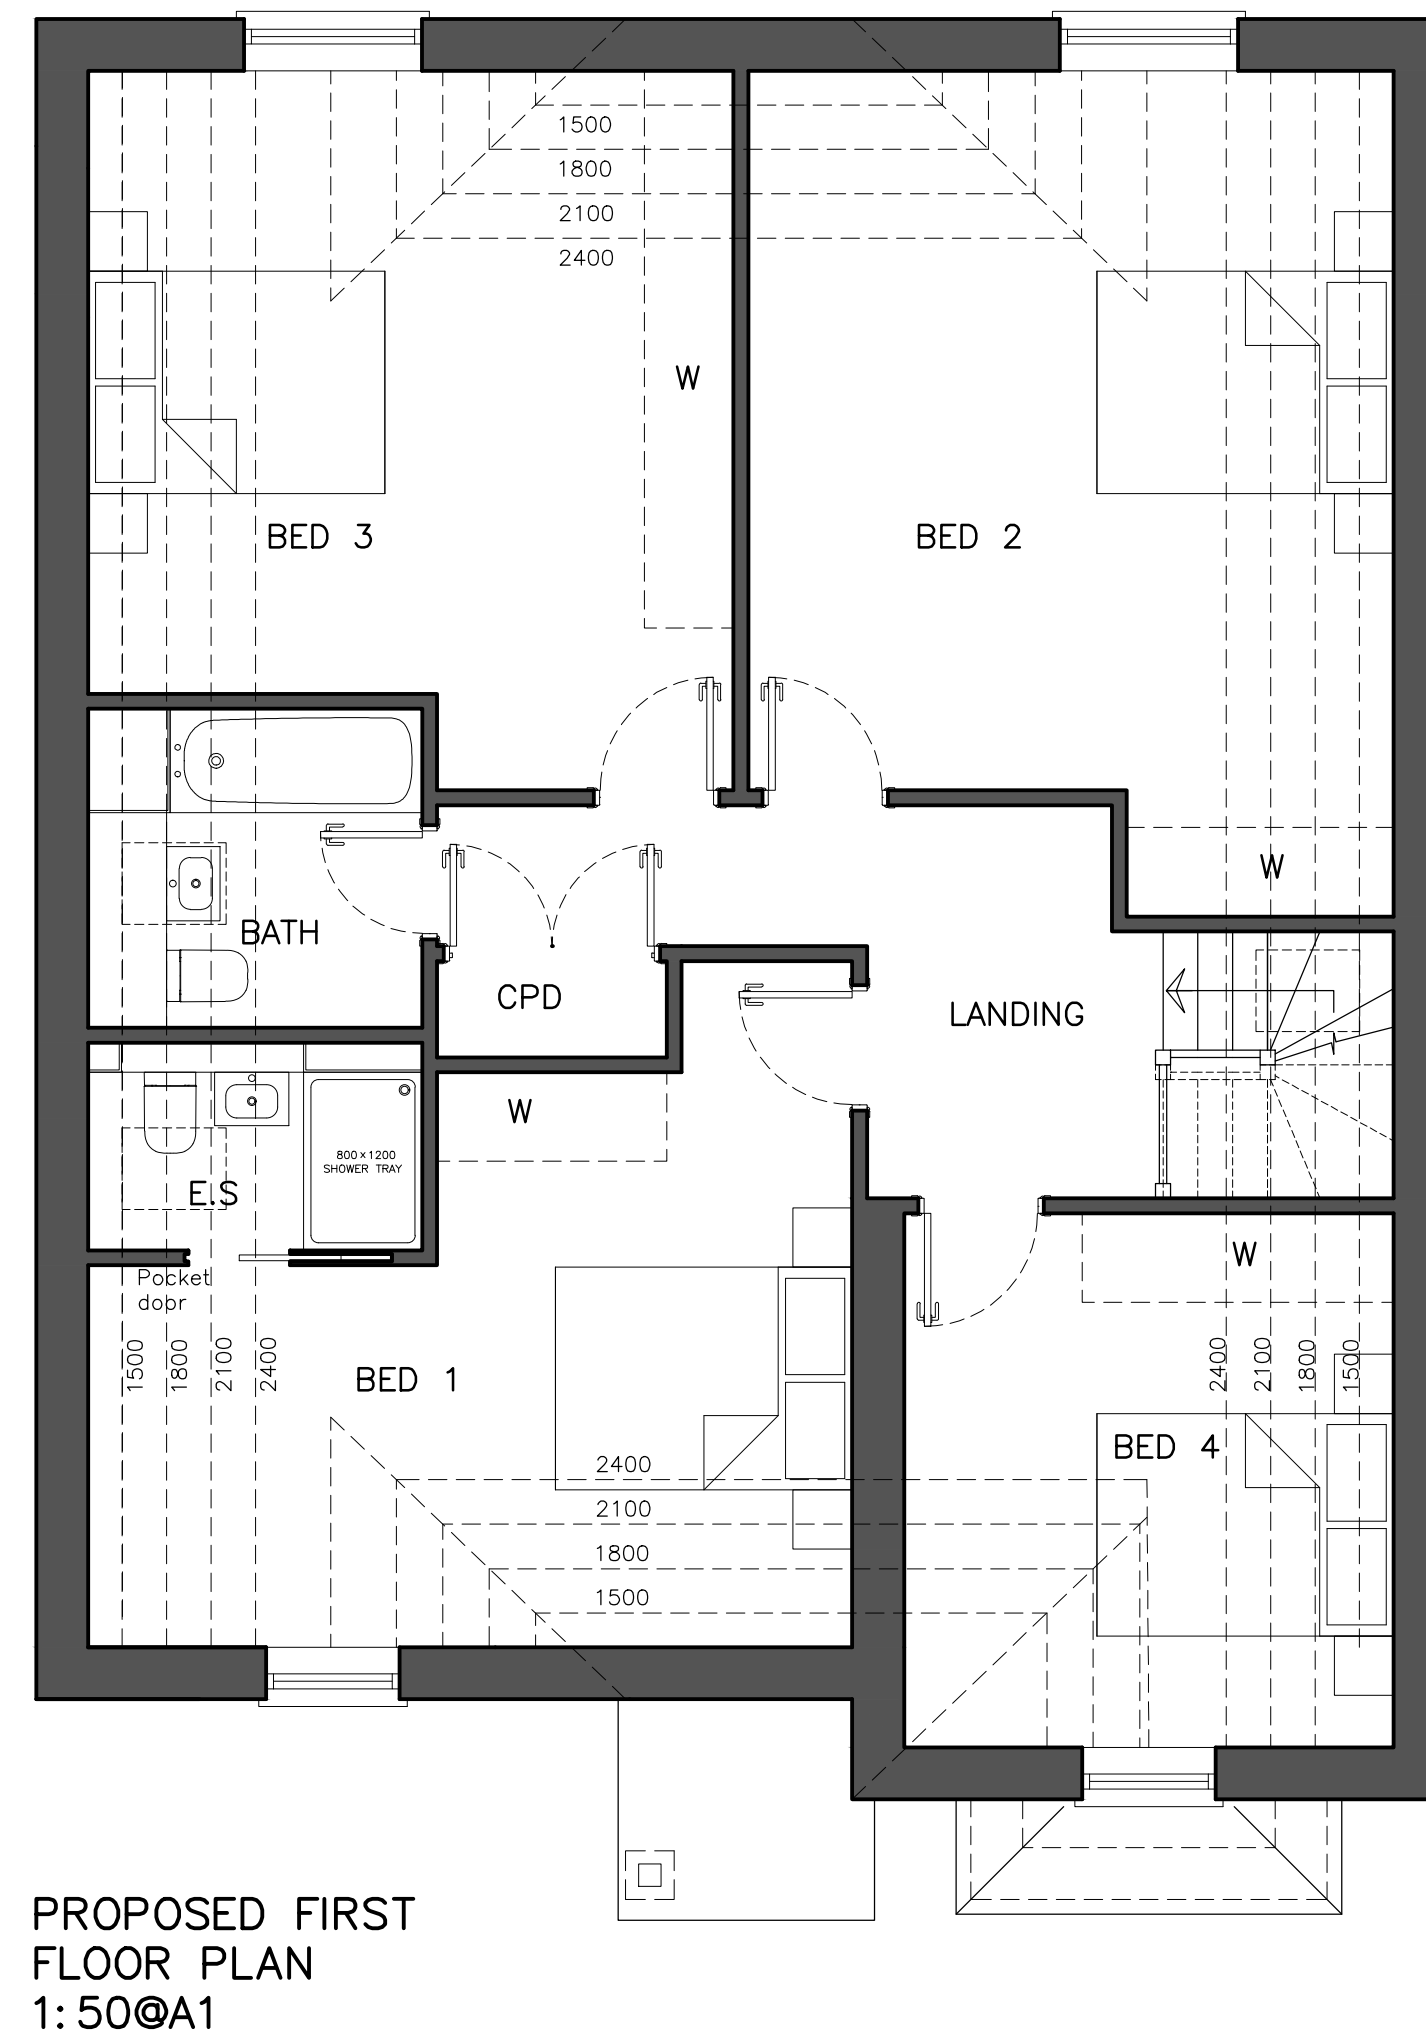
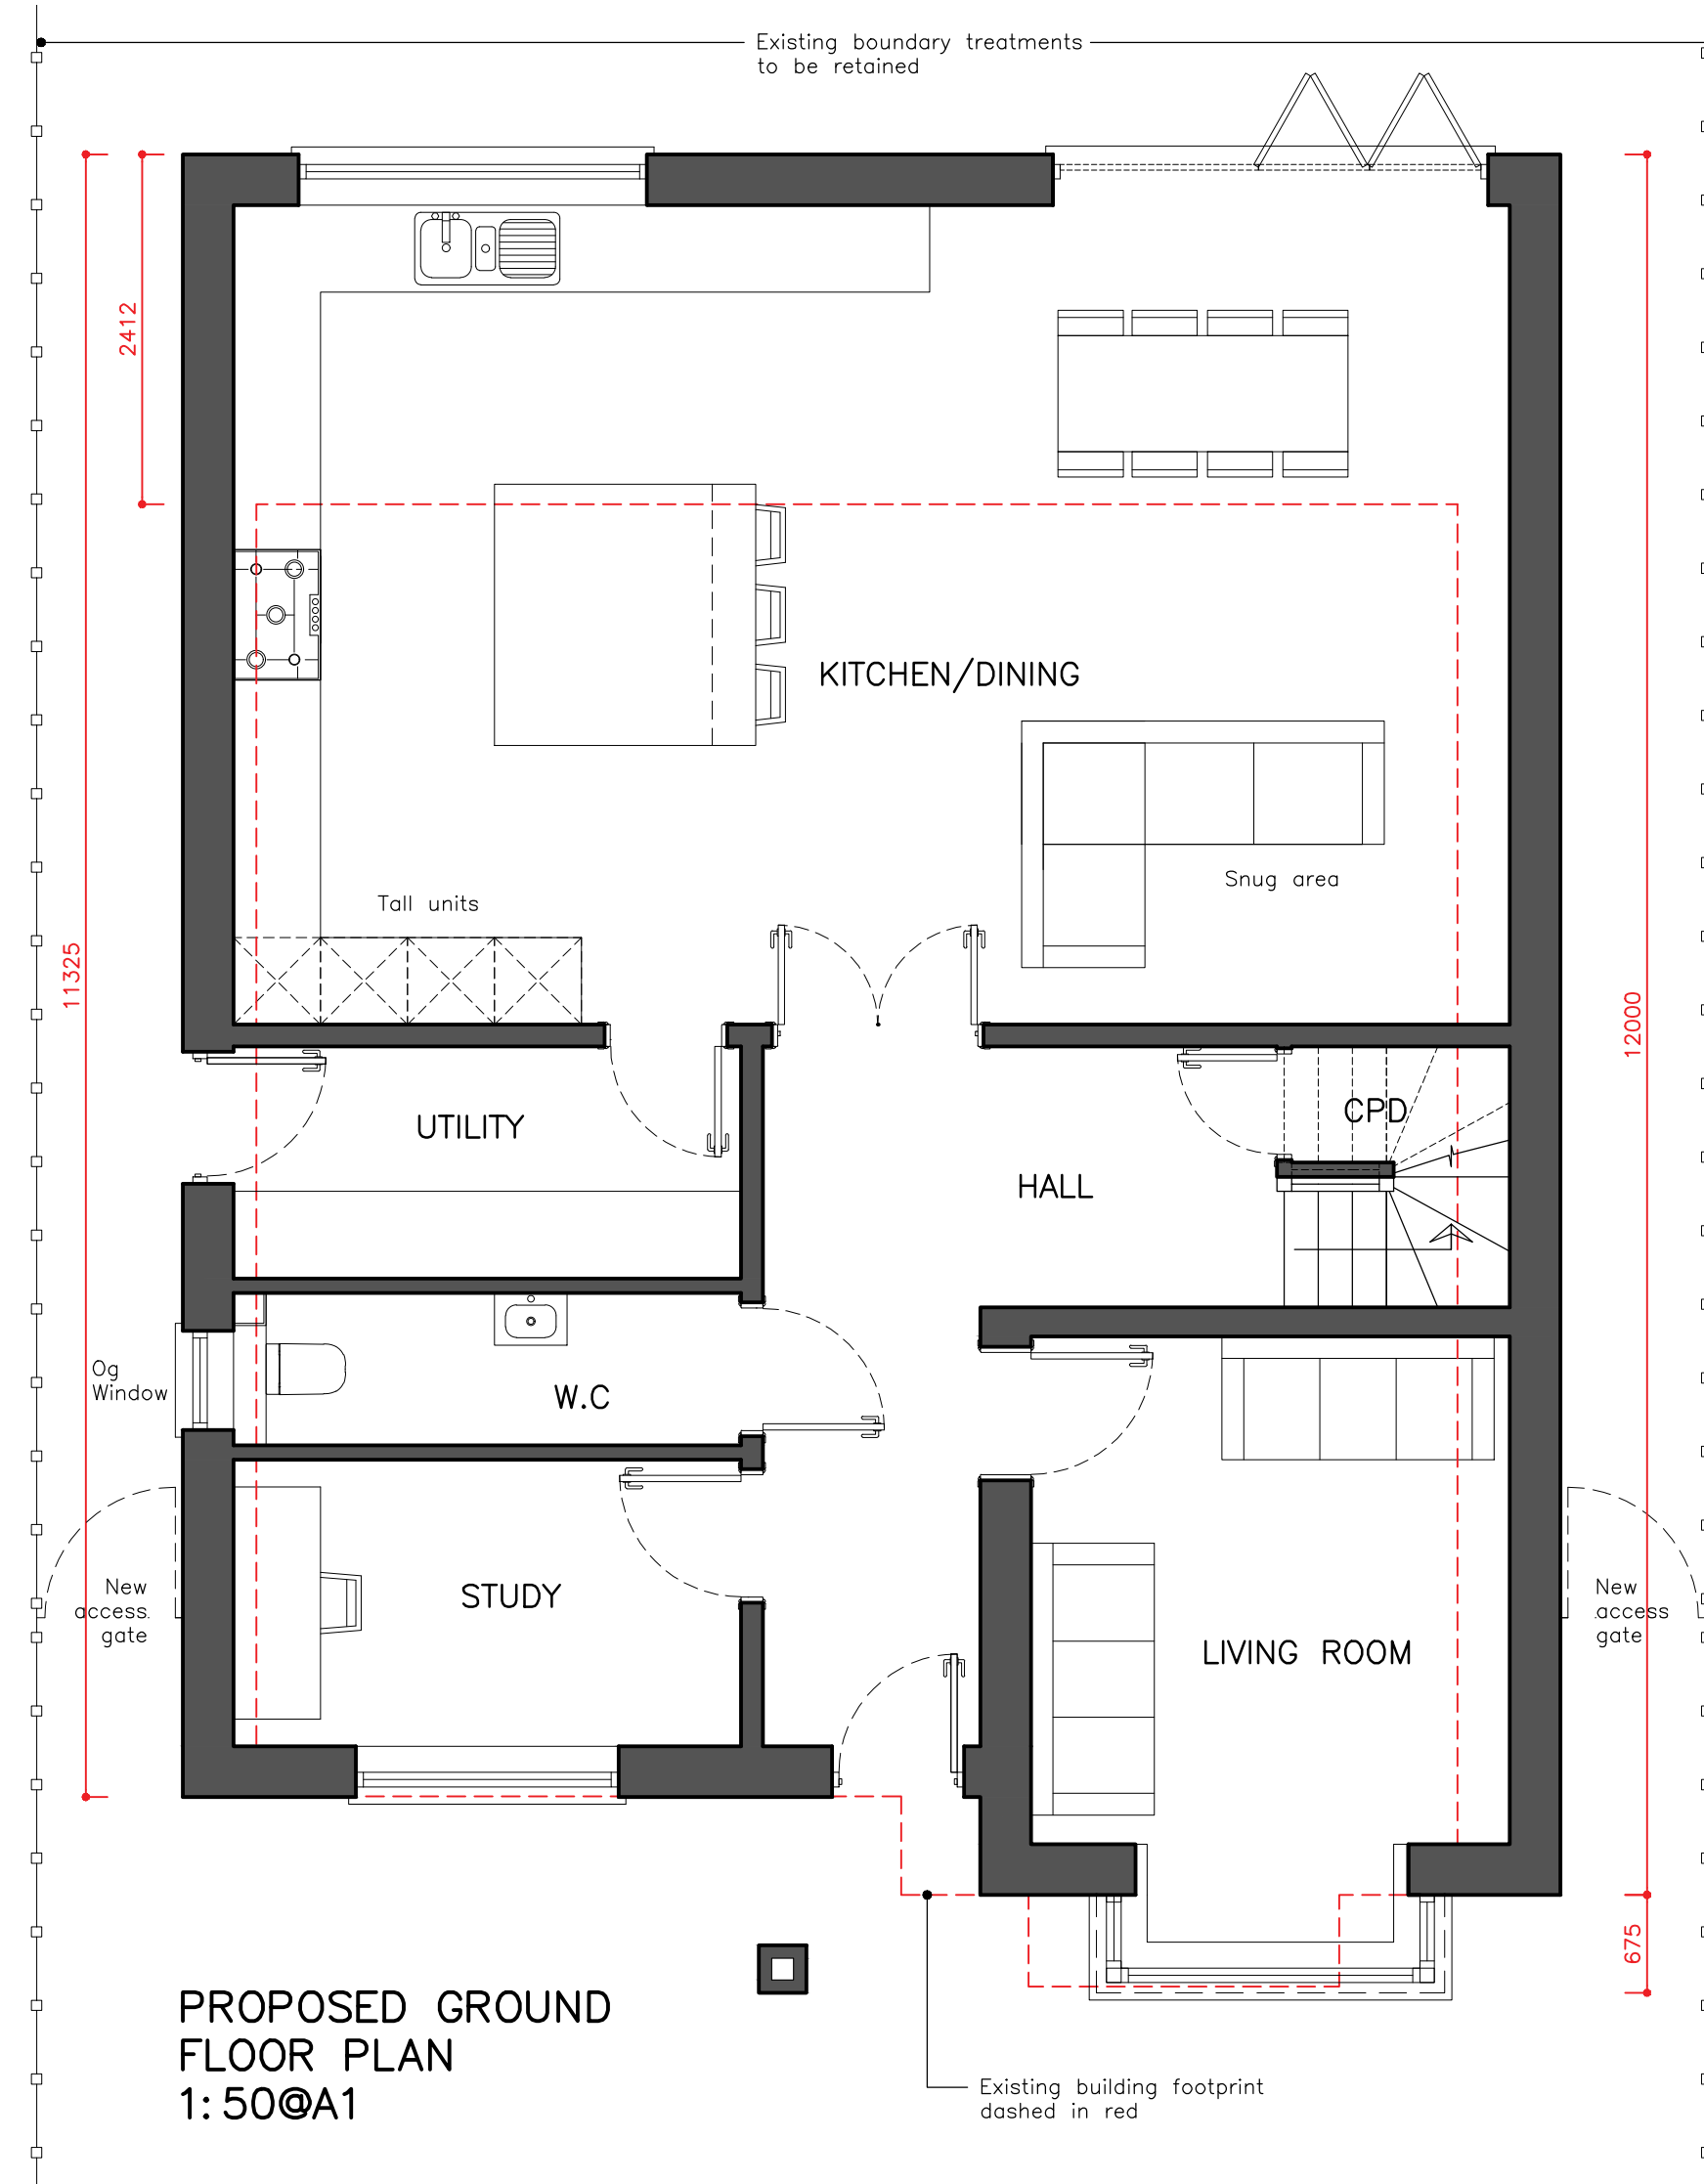


 JDB DESIGN Architectural Services E: JDBdesign@hotmail.co.uk T: +44 (0)7873393257	A Amended to suit Heritage comments. B Existing and proposed street scenes created.	06/05/26 11/03/26
	Project 211 Icknield Way, Letchworth Title Proposed Plans & Existing & Proposed Street Scenes Scale As shown @A1 Date Feb 26 Drawn JB Checked XXX Drawing No. 295/26/101	
		Revision B