



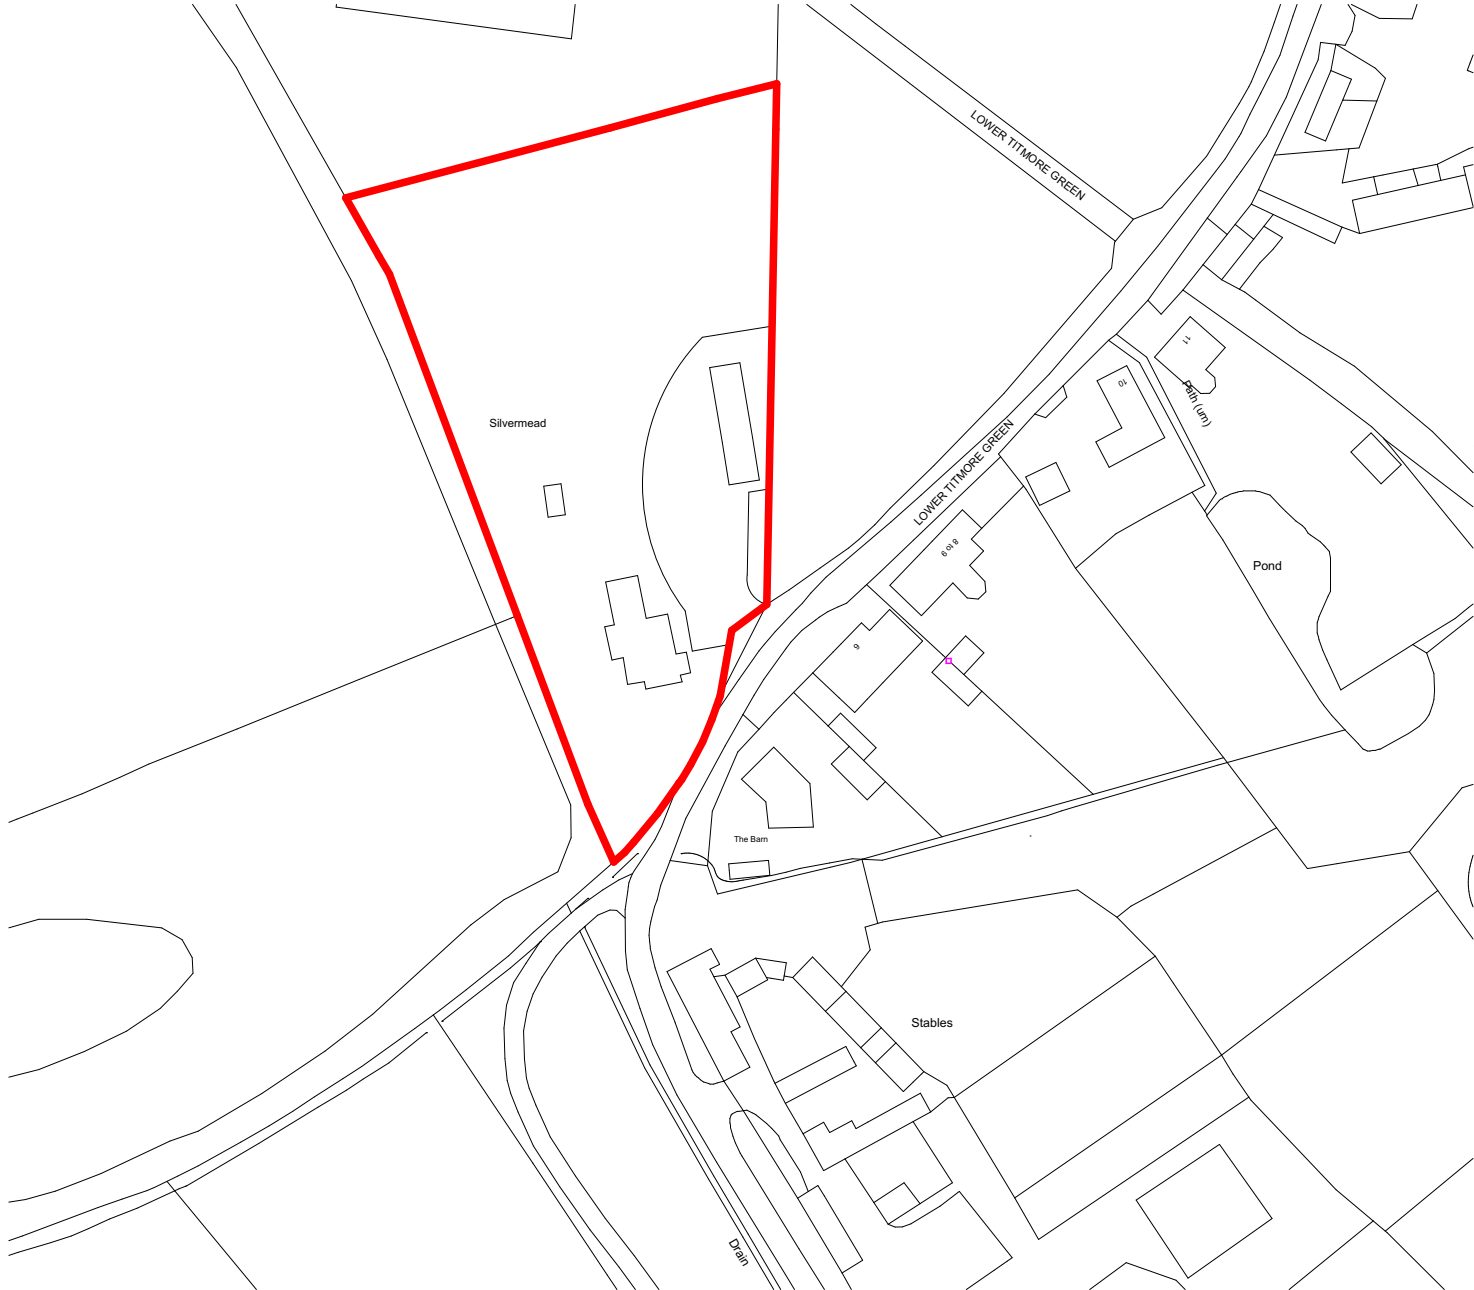

Location 1:1250

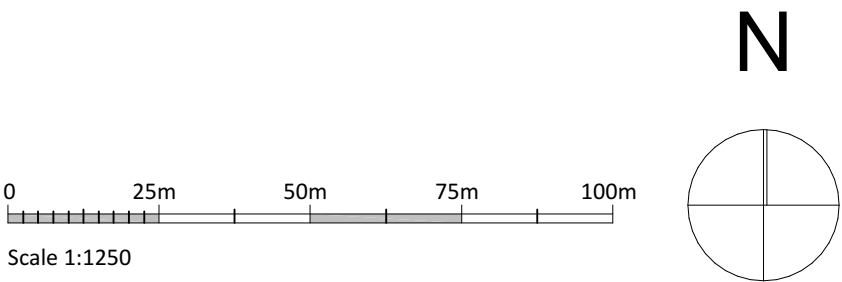

Issue	Description	Date

PELHAM

STRUCTURES

Unit 3, Brices Yard, Butts Green, Clavering, Essex CB11 4RT.
Tel: 01799 551261, Fax: 01799 551294, Email: info@pelham-structures.co.uk

Project name:			Silvermead, Hitchin		
Drawing title:			Location Plan		
Scale:		Date:		Drawing no:	
1:1250		10/02/2026			
Paper:		Drawn:		663 x PL00	
A3		MTJ			
All dimensions are in millimeters unless otherwise stated. If in doubt, ask.					