
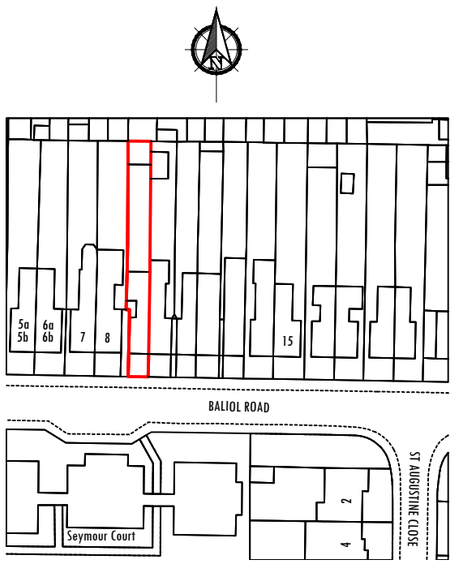


LOCATION PLAN

SCALE 1:1250

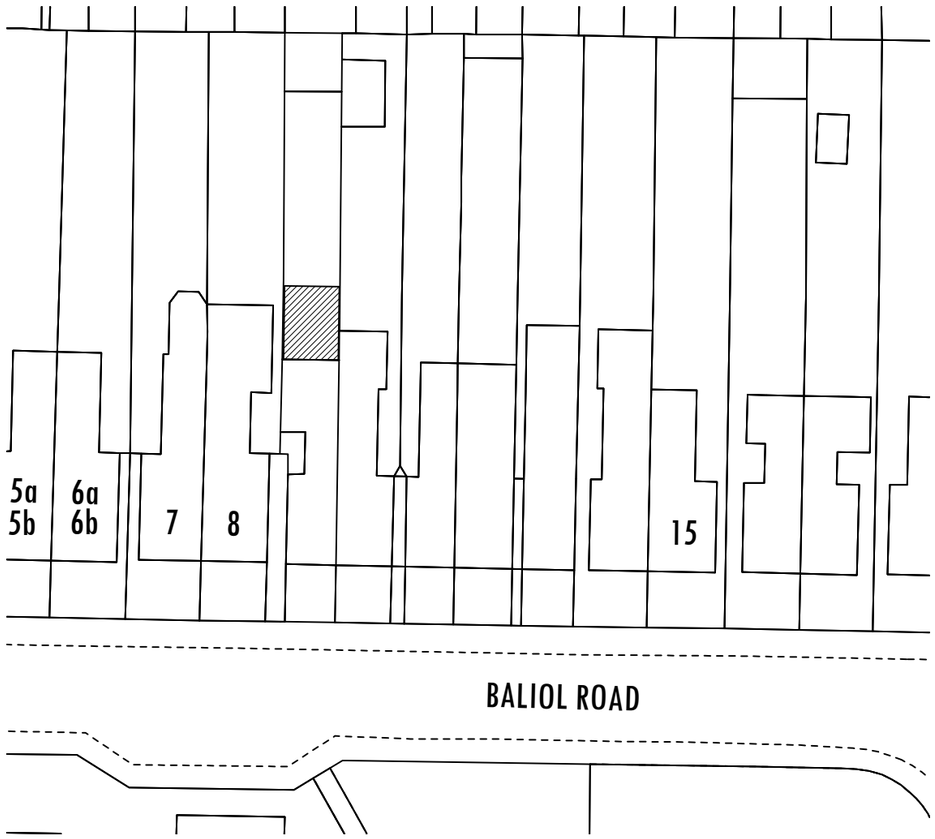

BLOCK PLAN

SCALE 1:500

ADDRESS: 09 BALIOL ROAD. SG5 1TT			
PROJECT: SINGLE STOREY REAR EXTENSION			
DATE	TITLE	SCALE	DWG NO.
02 MAR 18	OS PLANS		03/03

PH. 07816611144